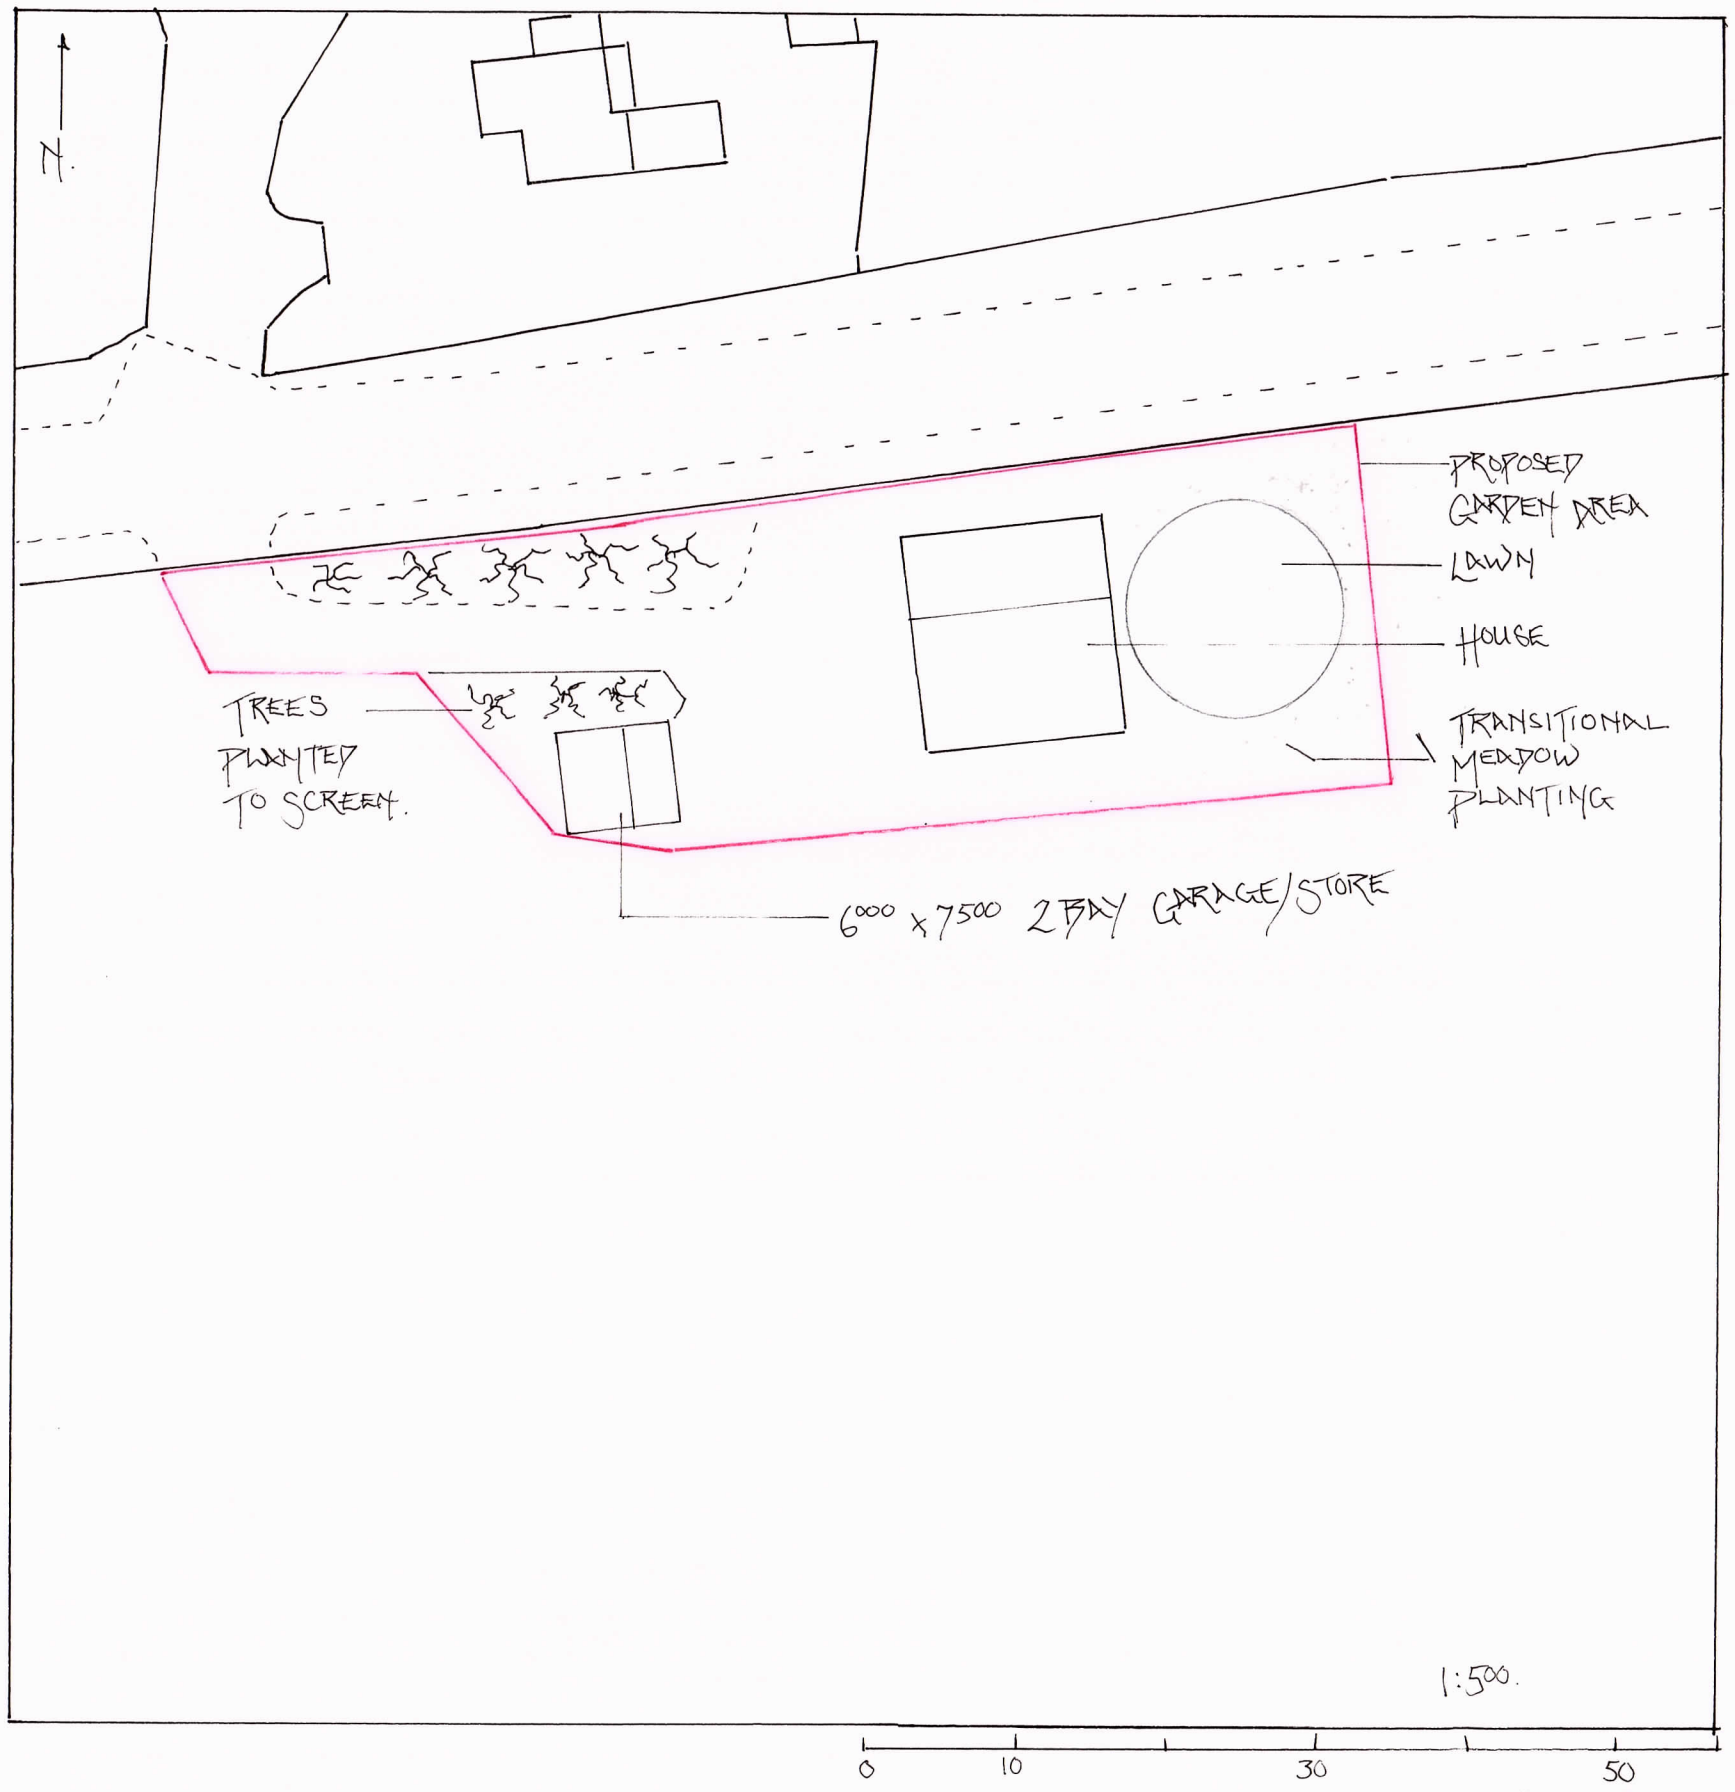
N.
PROPOSED GARDEN AREA
LAWN
HOUSE
TRANSITIONAL MEADOW PLANTING
TREES PLANTED TO SCREEN.
6000 x 7500 2 BAY GARAGE/STORE
1:500.
0
10
30
50