

VERTICAL JOINERY SECTION - 1:5 @ A3

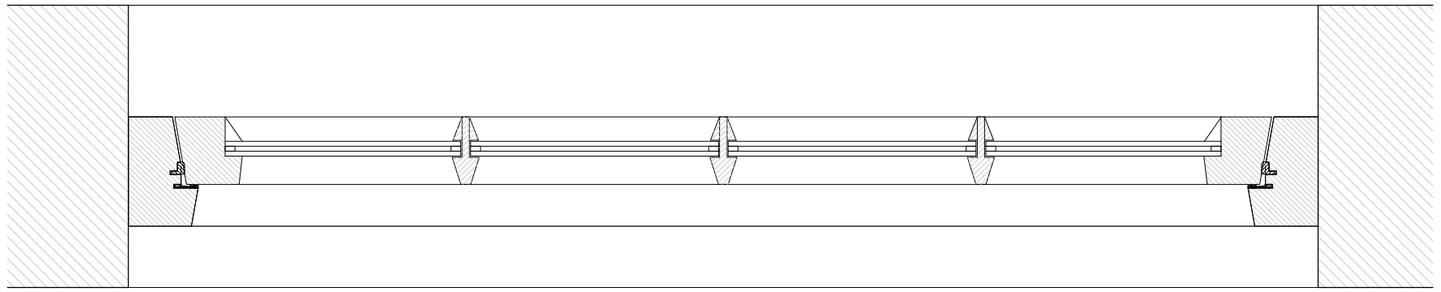

HORIZONTAL JOINERY SECTION - 1:2 @ A1

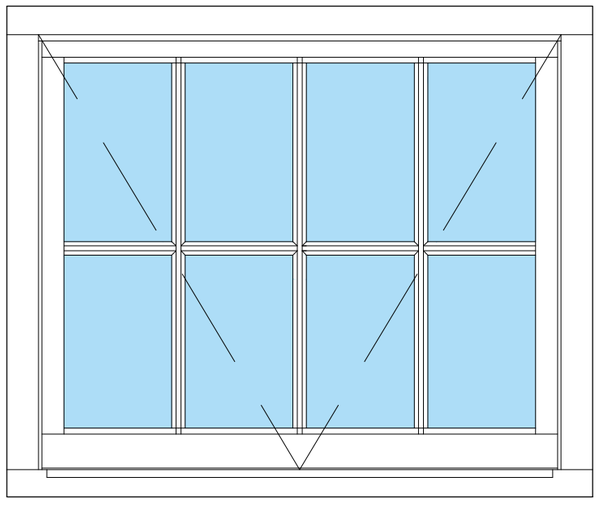

TYPICAL ELEVATION DETAIL - 1:10 @ A3

'HOPPER' WINDOW DETAILS

BOTTOM HUNG, & INWARD OPENING

Note: Glazing indicated is 12mm Slimlite
Hardwood Timber frames - Painted Finish

GREY RICHARDS TROWELL ARCHITECTURE

Address: 1-3 Greenhill, Wirksworth, Derbyshire, DE4 4EN
Tel: 01629 825491
Email: info@grtarchitecture.co.uk
Website: www.grtarchitecture.co.uk

Client:	Worthingtons Ltd		
Project:	Rickyard Barn		
Address:	Rickyard Barn Bradley Lane Bradley in the Moors Staffordshire		
Drawing:	Proposed Joinery Details - Hopper Windows		
Dwg No:	PC007	Date:	29/10/2020
Scale:	1:5 & 1:10	Paper size:	A3
RIBA Stage:	3		

Please Note:

Drawings up to RIBA Work Stage 4 are not sufficiently detailed for construction

© Grey Richards Trowell Architecture all rights reserved