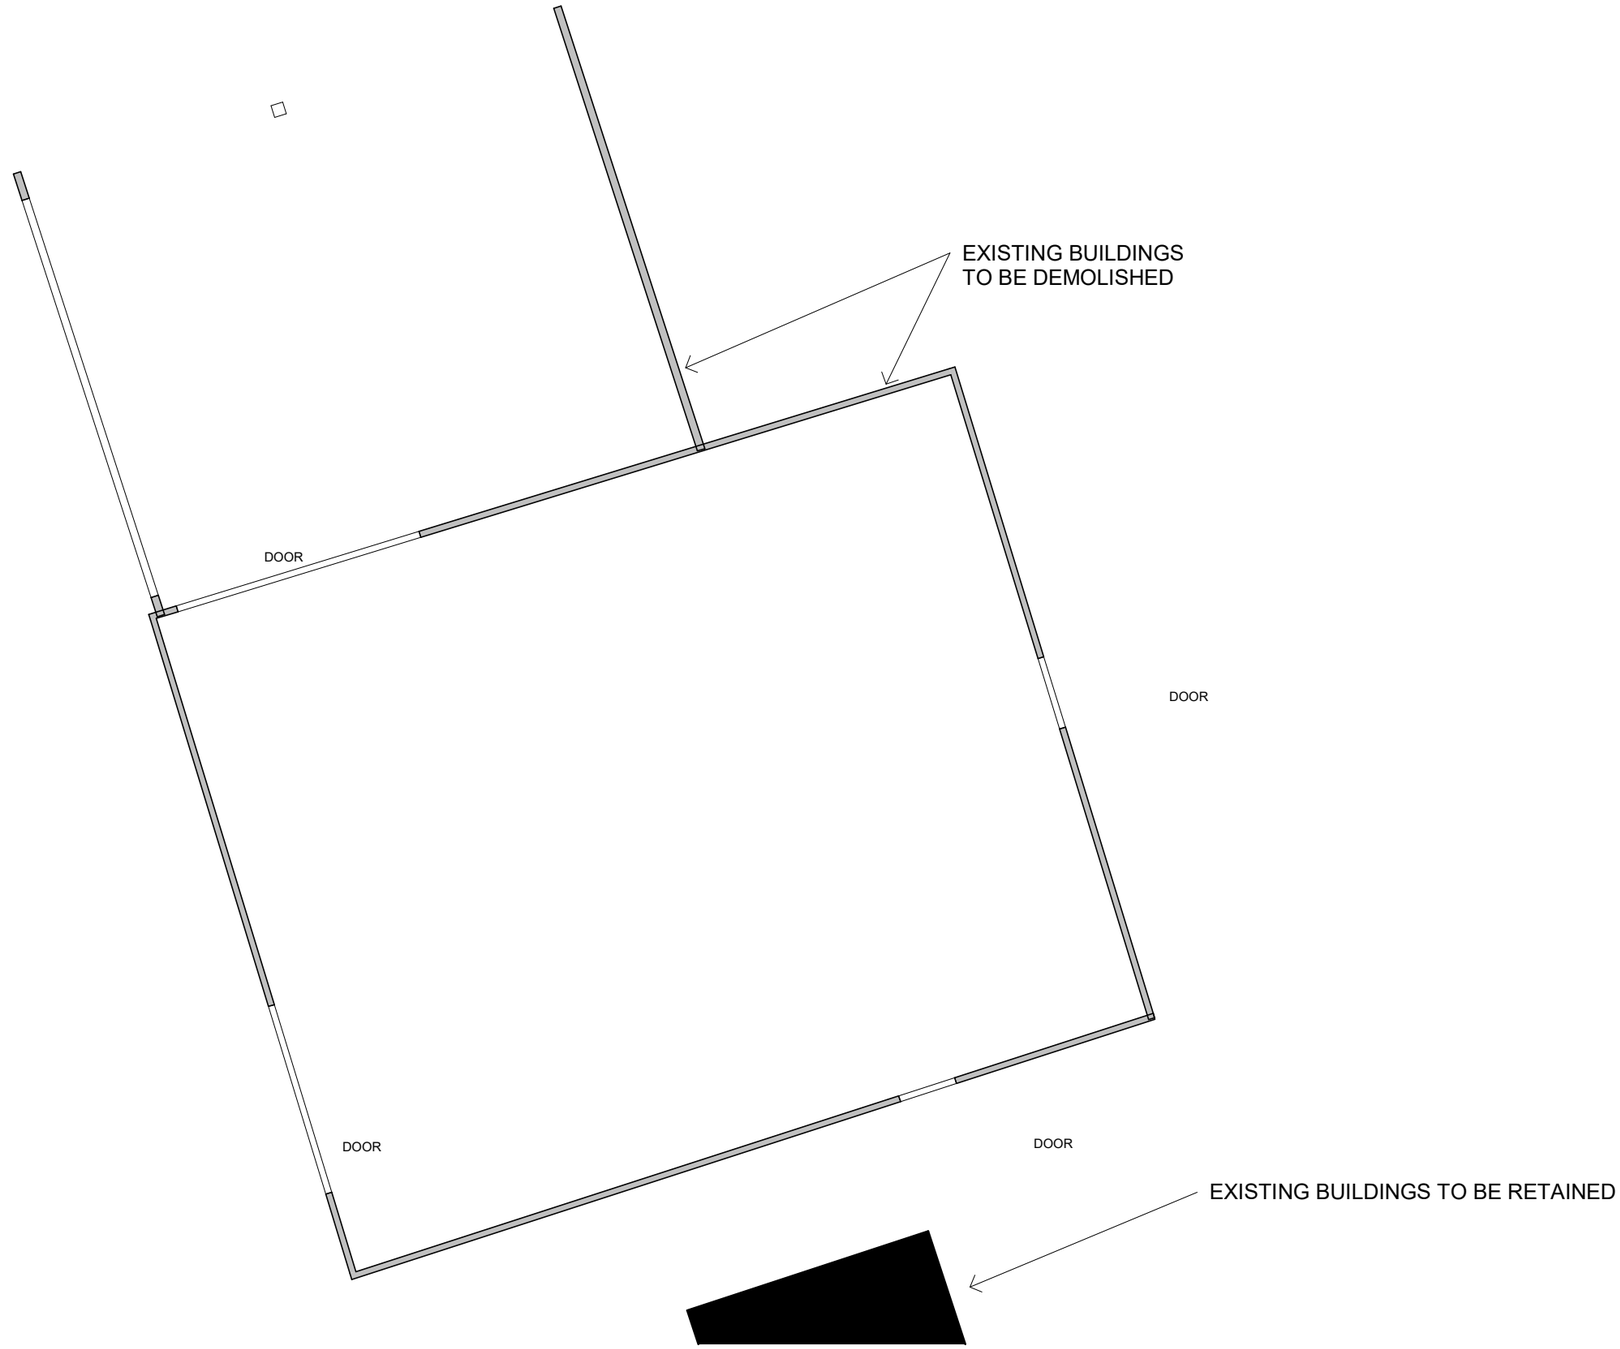

Notes:

1 0 1 2 3 4 5 m

SCALE
1: 100

Revision Number	Revision Description	Revision Date

arkhi **Chartered Architects + Surveyors**

FOULD HOUSE, LEEKFRITH, LEEK, STAFFORDSHIRE
ST13 8SQ

MR & MRS PLATT

Drawing Title
EXISTING BARN GA

Job Number	Date (Year/Month)	Scale @ A3
180605	OCT 2020	1 : 100

Project Status
STAGE 3 - PLANNING

Drawing Number	Revision
AR-E-100-00-002	

Contractor

All discrepancies on this drawing are to be reported to the Architect.This drawing and design is copyright of ARKHI Architects Ltd and must not be copied or reproduced without prior approval and consent. Do not modify and elemnts of this CAD drawing. Drawing only to be used for the purposes it was issued for.