Notes:
This drawing is copyright.

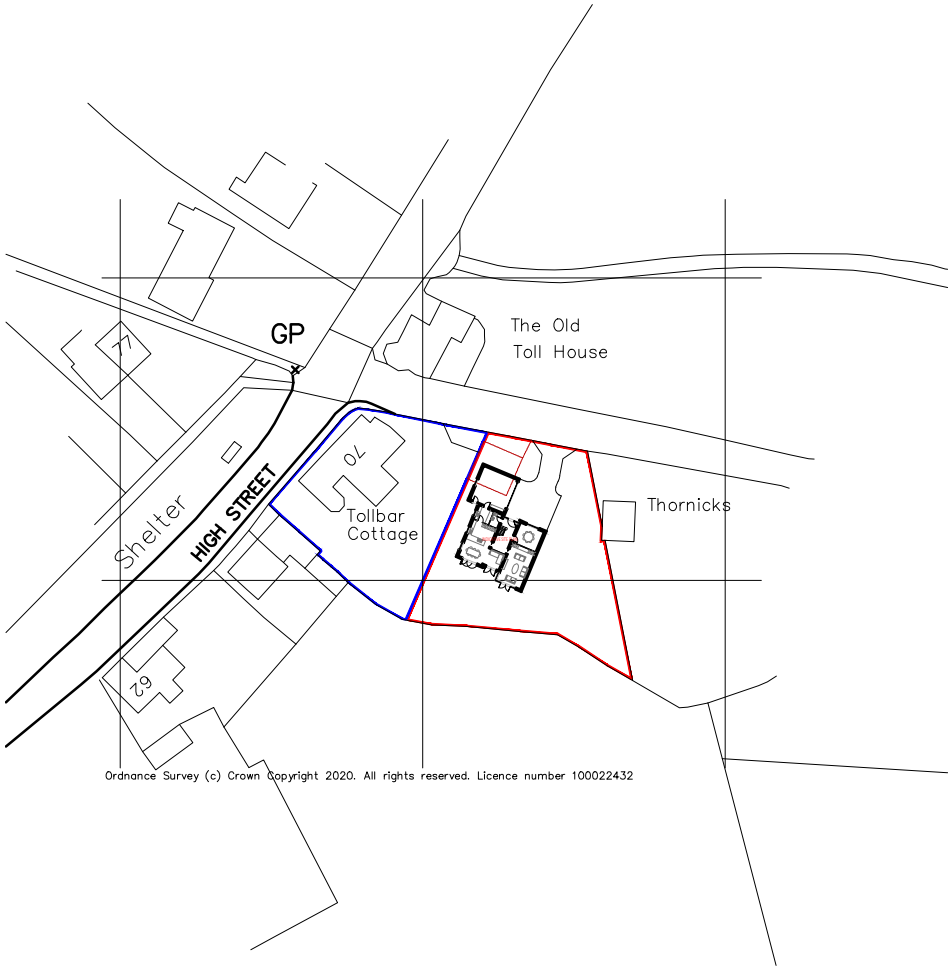

Location Plan

SCALE 1 : 1250
SCALE 1 : 1

0m 20m 40m 60m 80m 100m 120m
0m 10mm 20mm 40mm 60mm 80mm 100mm

Proposed Site Area
0.21acres (872m²)

Revisions		
A	16.10.20	Red line Boundary amended

Client
Mr G. Dyer
70 High Street
Ipstones

Contract
New Detached Dwelling
In The Garden

Drawing Title
Location Plan

Date	Oct '20	Contract Number	
Scale	1:1250 @A4		6080
Drg. no.	6080-001A	Revision Suffix	A

ellis-hillman partnership ltd
Chartered Architects
www.ellishillmanpartnership.co.uk
admin@ellishillmanpartnership.co.uk
T: 01782 633116
Holly Lodge, 3 Silverdale Road, Wolstanton,
Newcastle under Lyme, Staffordshire, ST5 8BQ