Notes:
This drawing is copyright.

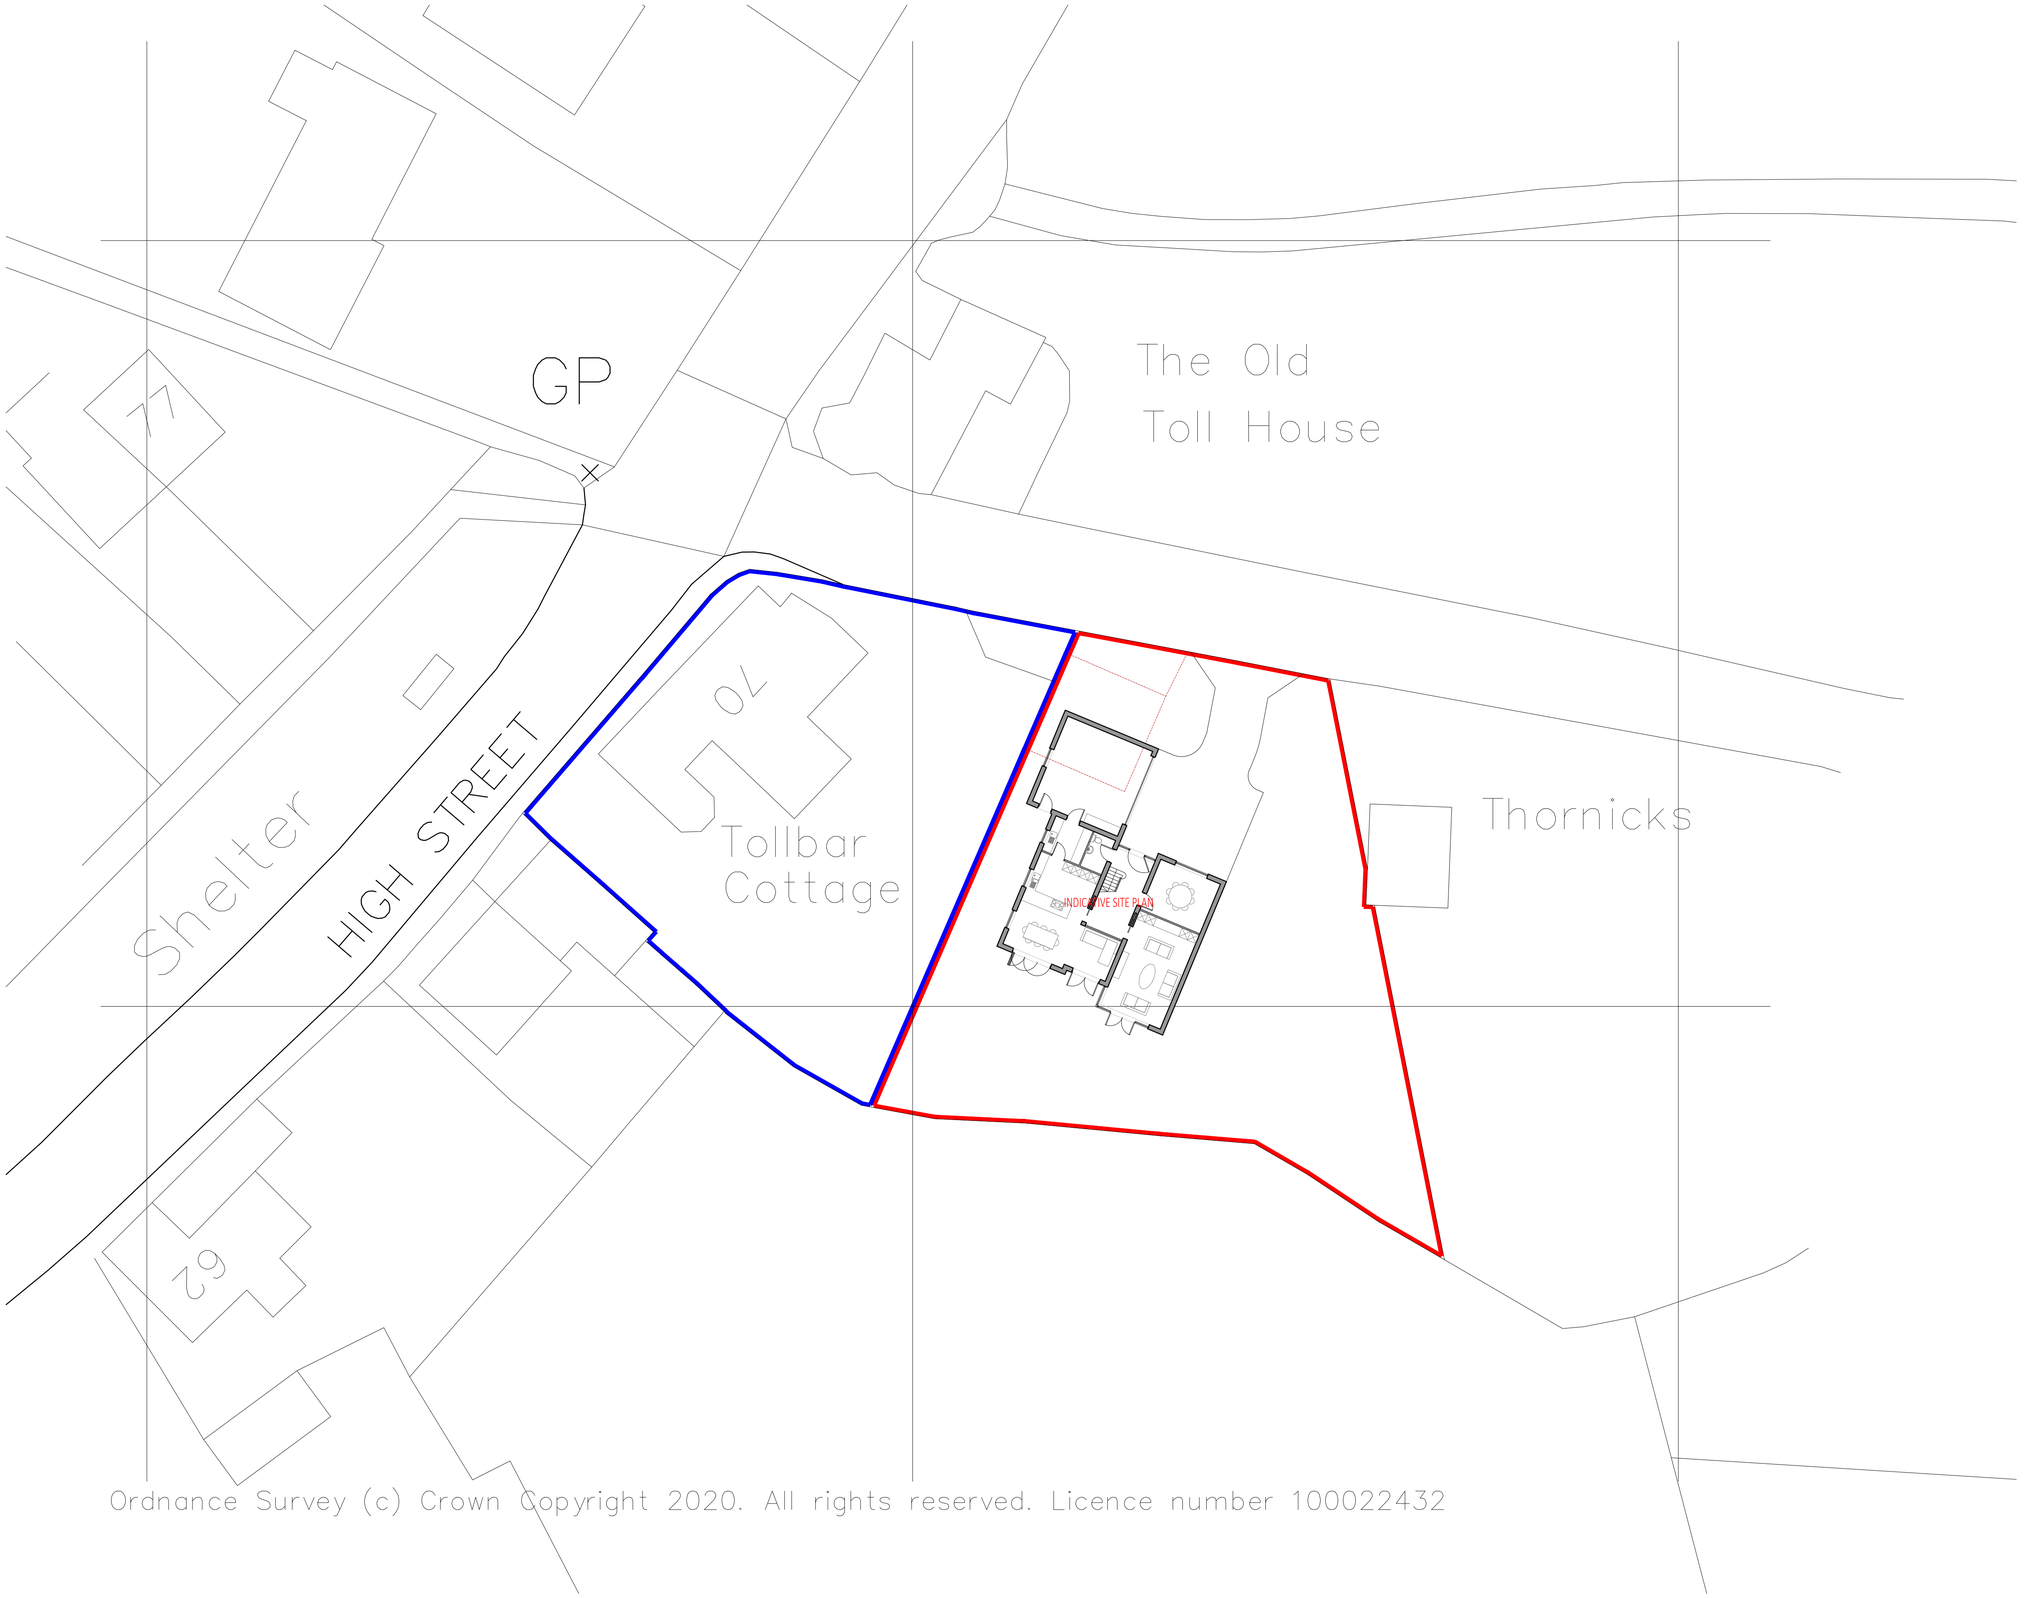

Ordnance Survey (c) Crown Copyright 2020. All rights reserved. Licence number 100022432

Indicative Site Plan

SCALE 1 : 200
SCALE 1 : 1

0m 5m 10m 15m 20m
0m 10mm 20mm 30mm 40mm 50mm 60mm 70mm 80mm 90mm 100mm

Proposed Site Area
0.21acres (872m²)

Revisions

Client
Mr Glyn Dyer
70 High Street, Ipstones
Ipstones

Contract
New Detached Dwelling
In The Garden

Drawing Title
Indicative Site Plan

Date	Oct '20	Contract Number	
Scale	1:200 @A1	6080	
Drg. no.	6080-002	Revision Suffix	A

ellis·hillman partnership ltd
Chartered Architects
www.ellishillmanpartnership.co.uk
admin@ellishillmanpartnership.co.uk
T: 01782 633116
Holly Lodge, 3 Silverdale Road, Wolstanton,
Newcastle under Lyme, Staffordshire, ST5 8BQ