

© MAC ARCHITECTURAL DESIGN LTD 2020. All rights reserved.
This Drawing and its contents has been produced for the Client only and is not intended for any other person or for any other purpose than the Drawing Status. No part of this drawing and associated graphical contents may be reproduced, copied, modified or distributed, without the prior written consent of MAC Architectural Design Ltd.

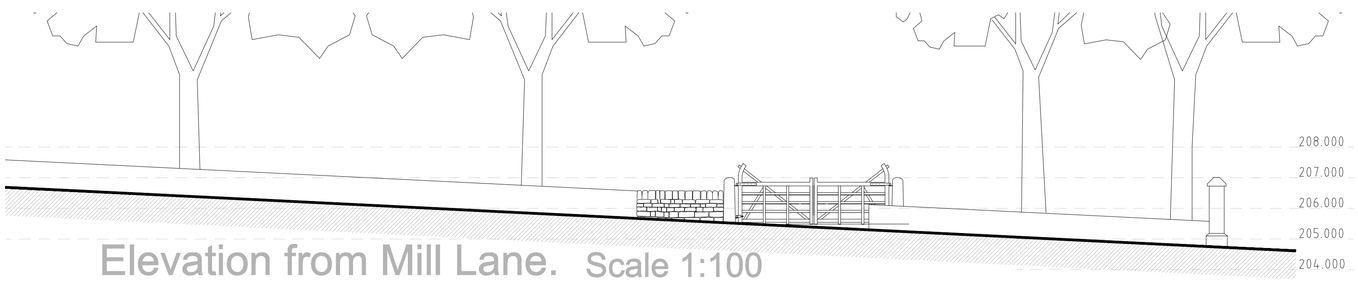


Elevation from Mill Lane. Scale 1:100

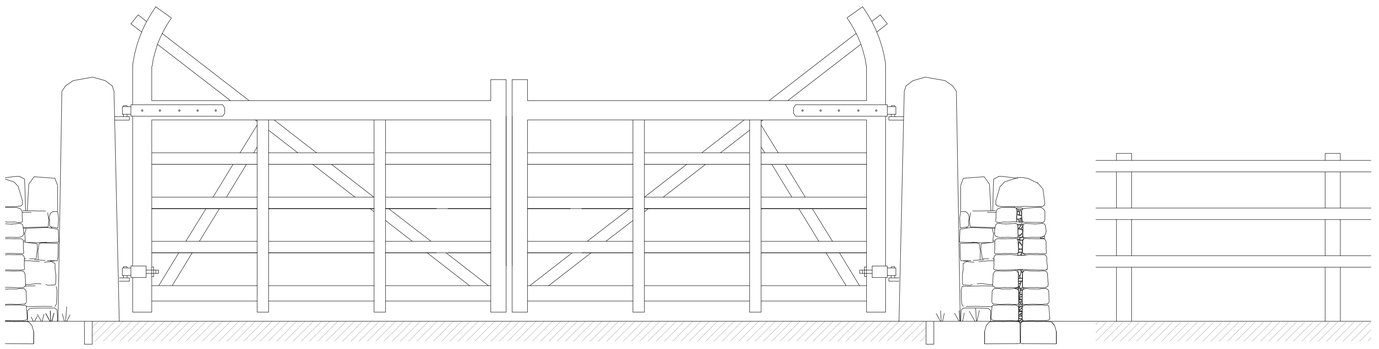


Elevations A Scale 1:20

B Scale 1:20

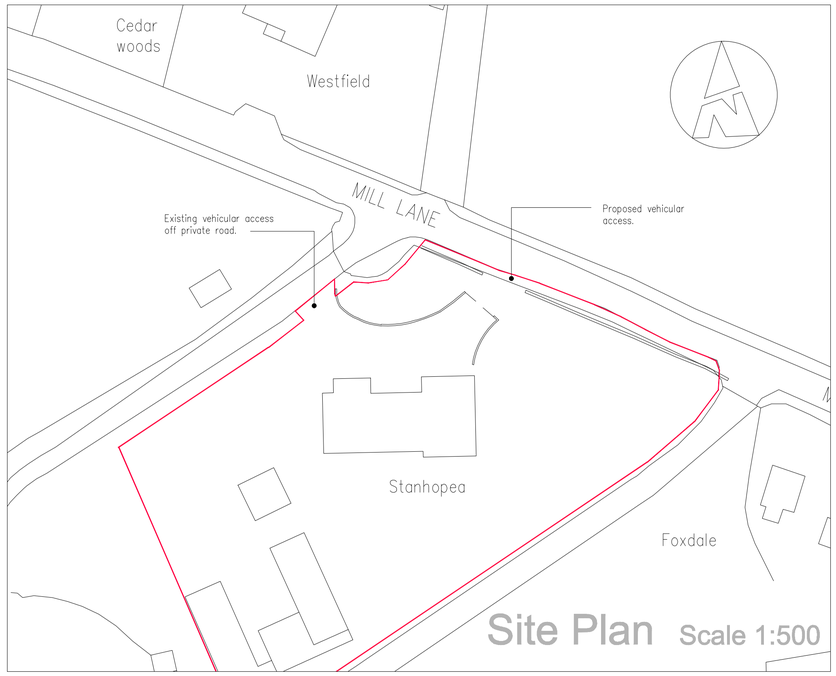

Site Plan Scale 1:500

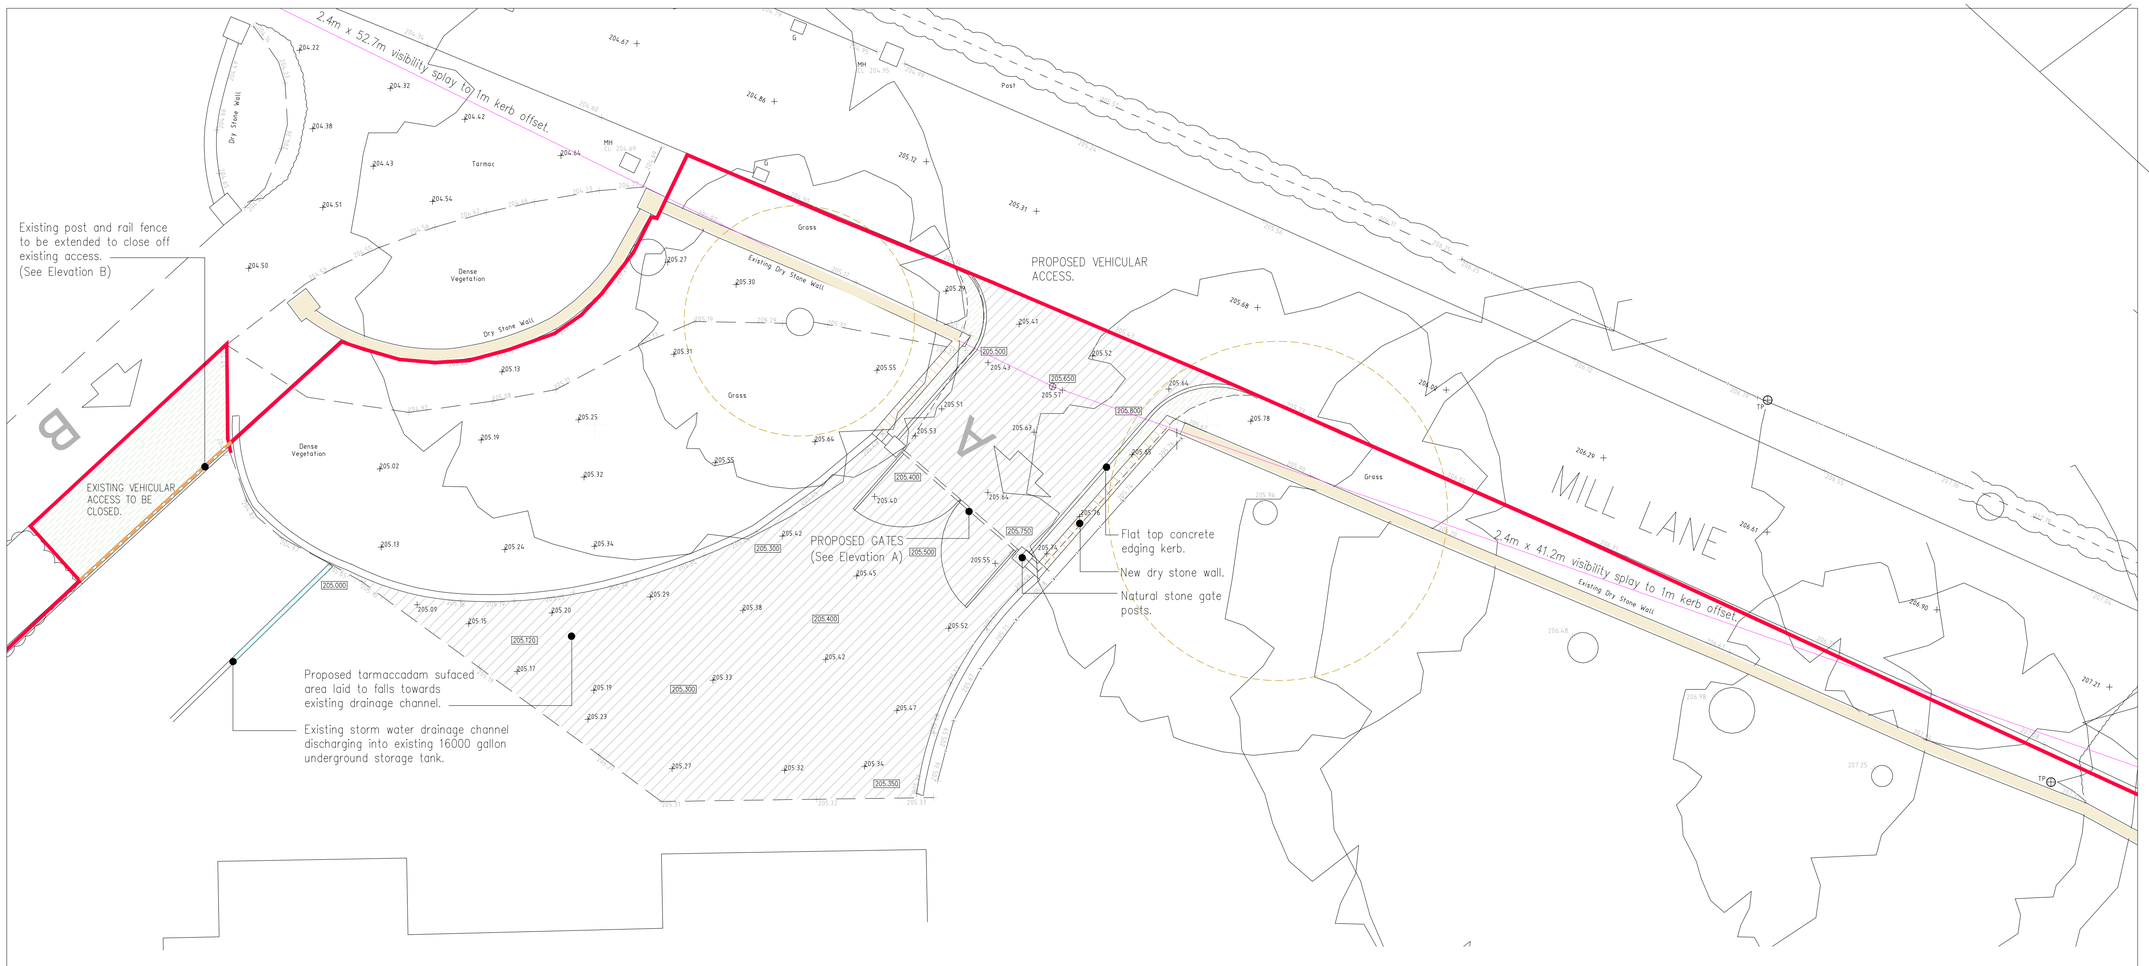

Plan as Proposed Scale 1:100

Scale bar @ 1:20
Scale bar @ 1:250
Scale bar @ 1:100
Scale bar @ 1:500

Rev.	Drawn	Comments.	Date

MAC
ARCHITECTURAL DESIGN LTD
Moorland House, 123 Moorland Road, Burslem, ST6 1JD.
T:01782 503302 E:admin@mac-arch.co.uk

Client:
Mr & Mrs Hartley.

Project:
Proposed relocation of vehicular access at Stanhopea, Mill Lane, Wetley Rocks. Staffordshire. ST9 0BN.

Title:
Proposed Plans and Elevations.

Status:
Planning.

A1 Drawn: AC Bailey August 2020 Drawing Ref: 1685-02