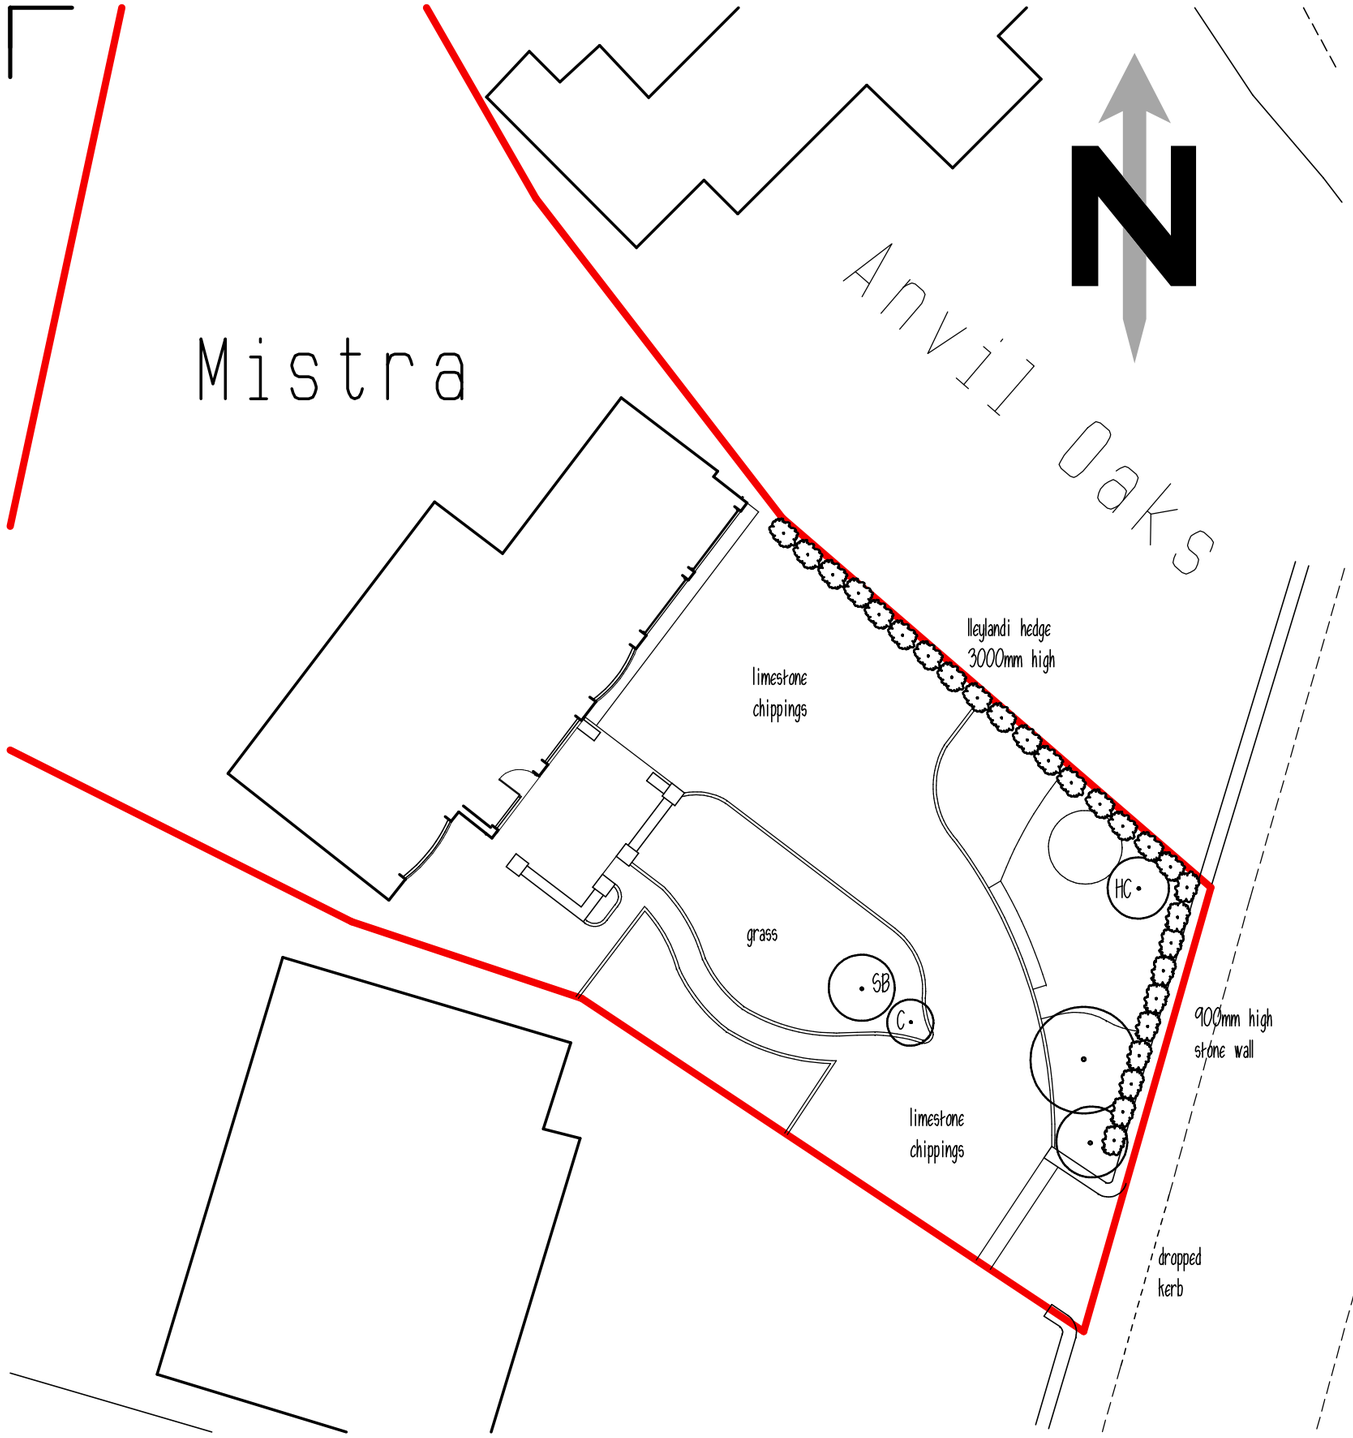

BLOCK PLAN 1:200

Ordnance Survey (c) Crown Copyright 2018. All rights reserved. Licence number 100022432

0 5 10metres

Scale Bar 1:200 on A3 Sheet

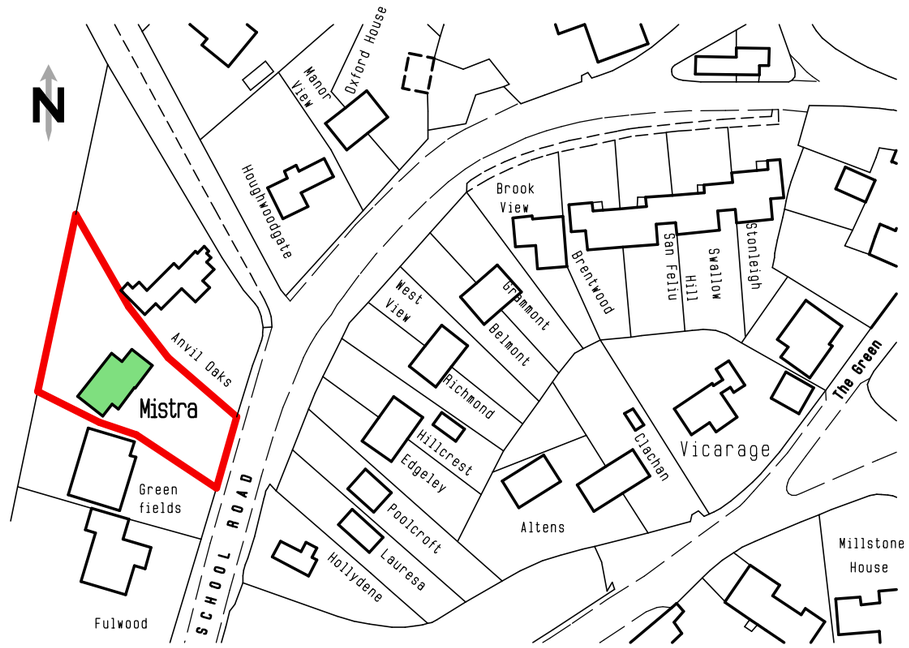

LOCATION PLAN 1:1250

0 10 20 30 40 50metres

Scale Bar 1:1250 on A3 Sheet

MISTRA
School Lane
Bagnall
ST9 9JP

Mr & Mrs Holdcroft
October 2020

Scale 1:200/1:1250