

Front Elevation Stables & Shed (East)

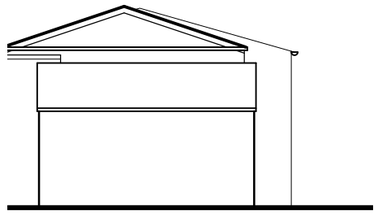

Side Elevation
Stables & Shed
(North)

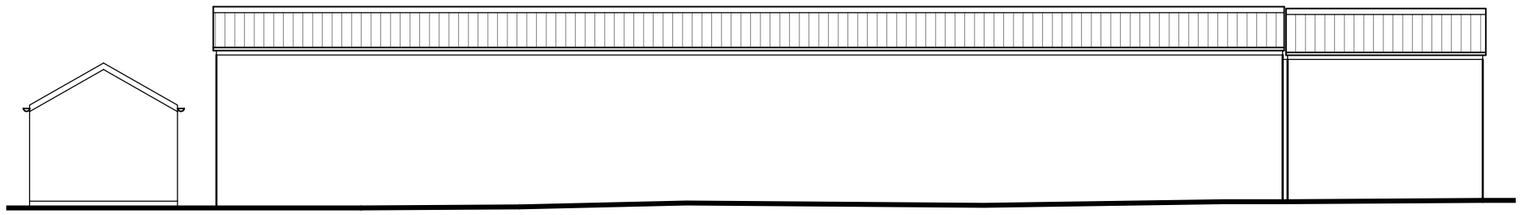

Rear Elevation Stables & Shed (West)

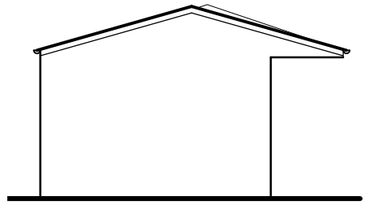

Side Elevation
Stables & Shed
(South)

NOTES

Metres
01 02 03 04 05

SCALE 1:100

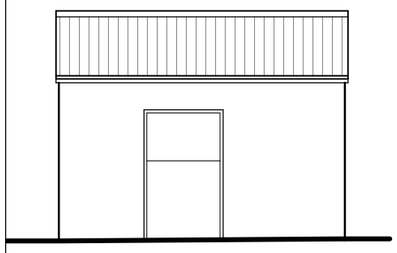

Front Elevation
Hay Store (East)

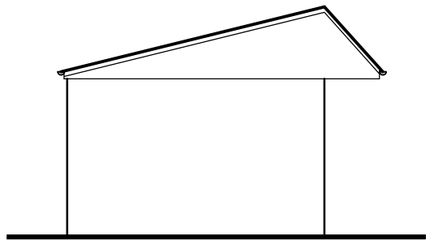

Side Elevation
Hay Store (South)

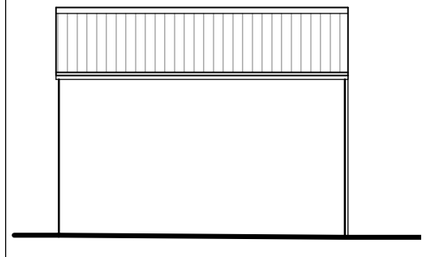

Rear Elevation
Hay Store (West)

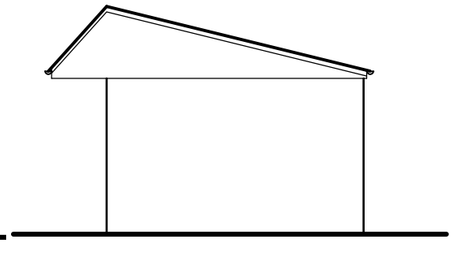

Side Elevation
Hay Store (North)

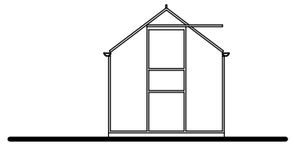

Front Elevation (North)

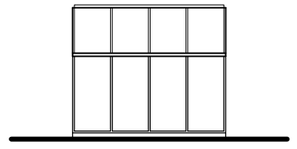

Side Elevation (East)

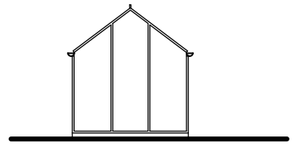

Rear Elevation (South)

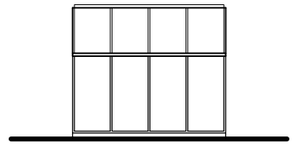

Side Elevation (West)

A	11.09.20	Planning application

ADDED VALUE ARCHITECTURE

Registered Office:
Added Value Architecture Ltd.
25 Lawton Street, Congleton,
Cheshire, CW12 1RU

Company No: 11124740
e. architect@ava-ltd.com
t. 01260 400 150
www.ava-ltd.com

Land to East of

Akesmore Ln, ST8 6RS
For Mr. Shaw

Elevations as Existing

Scale:	1:100 @A3	
Date:	May 2020	
Ref:	191103(EX)003	revision A