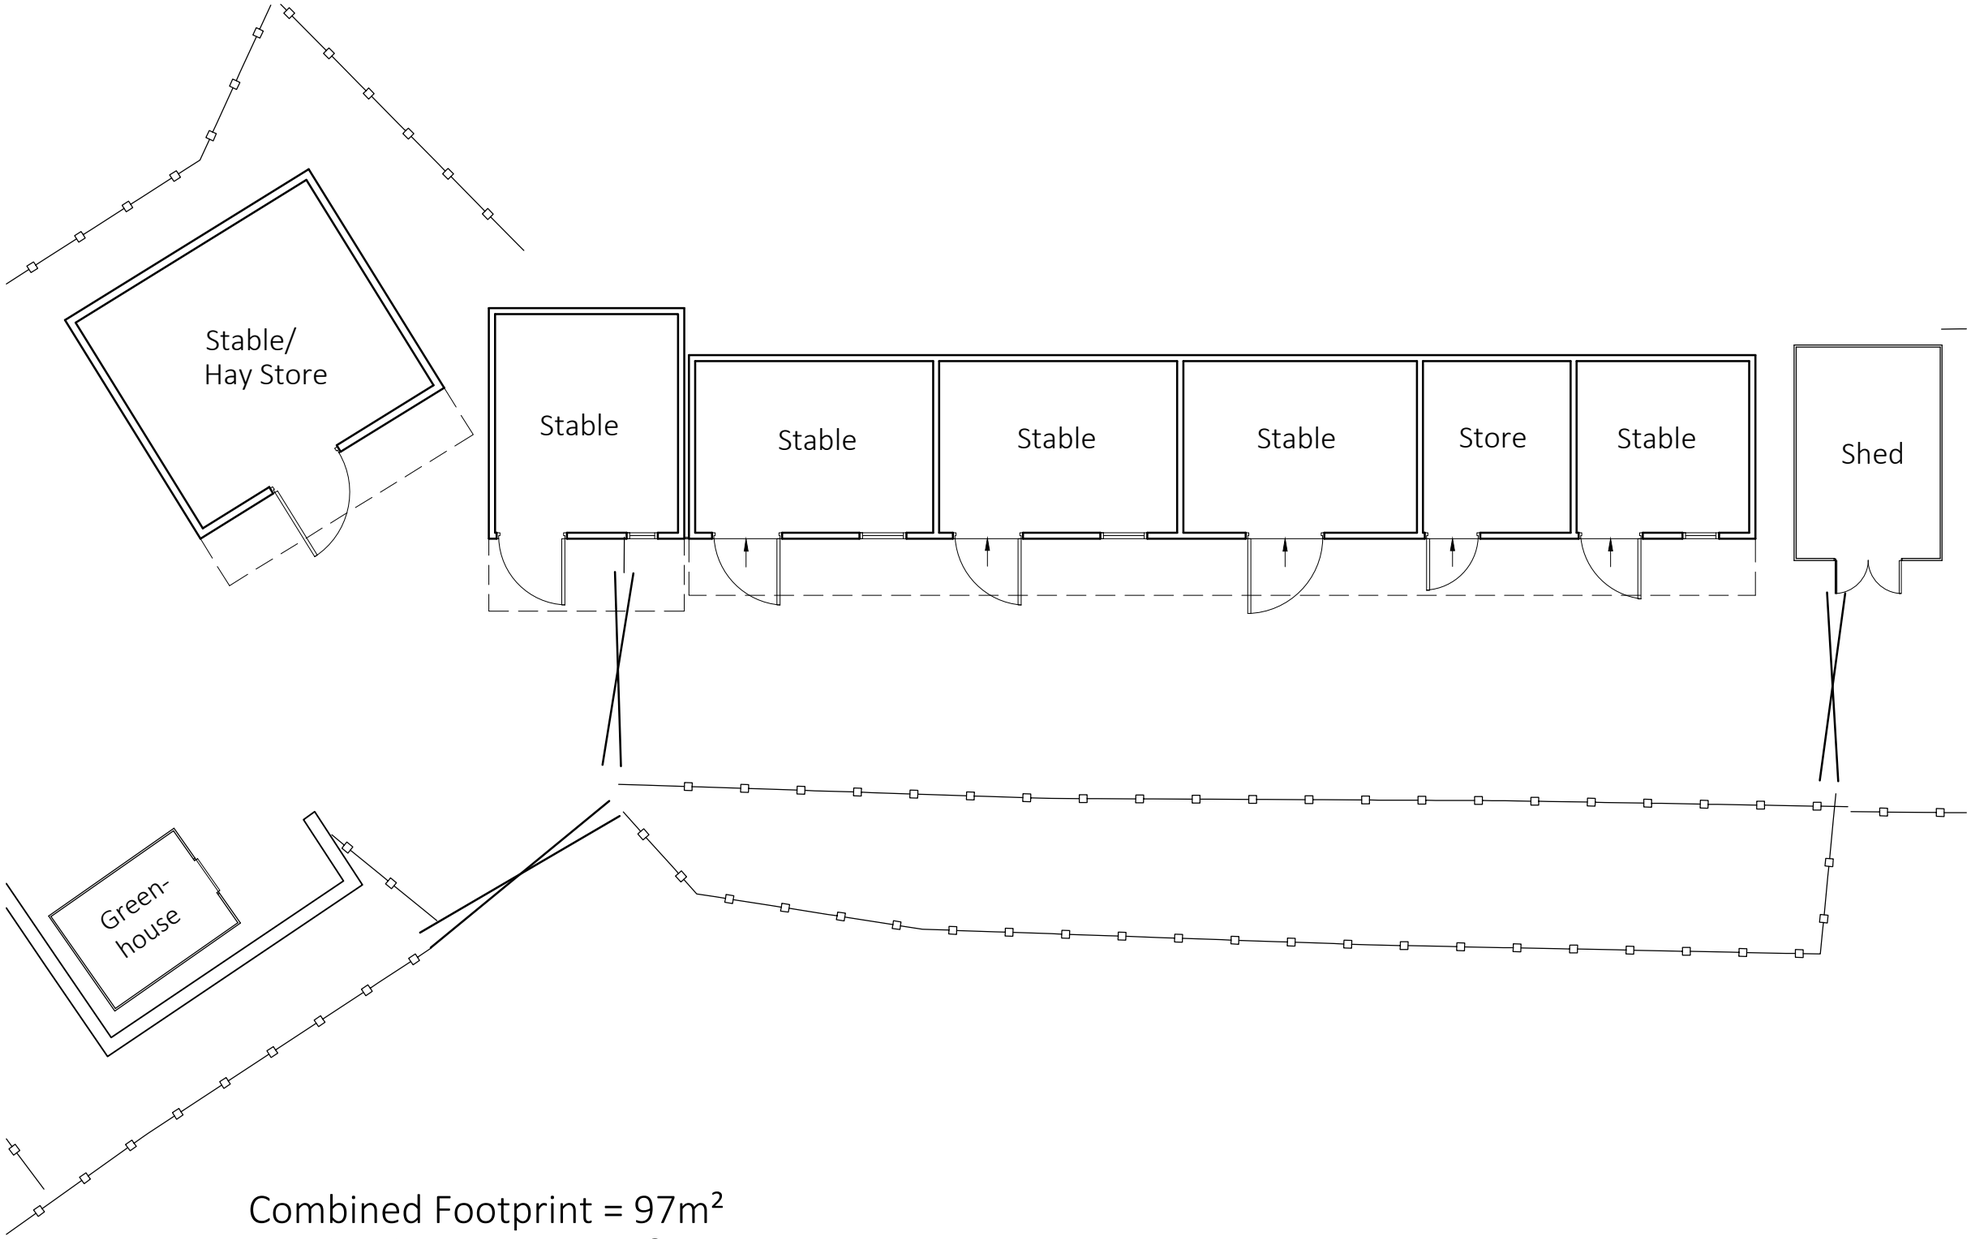

Combined Footprint = 97m²
Total Volume = 298.5m³

NOTES

Metres
01 02 03 04 05 10
SCALE 1:200

N

A	11.09.20	Planning application

ADDED VALUE ARCHITECTURE

Registered Office:
Added Value Architecture Ltd.
25 Lawton Street, Congleton,
Cheshire, CW12 1RU

Company No: 11124740
e. architect@ava-ltd.com
t. 01260 400 150
www.ava-ltd.com

Land to East of
Akesmoor Ln, ST8 6RS
For Mr. Shaw

Plans as Existing

Scale:	1:100 @A3	
Date:	May 2020	
Ref:	191103(EX)002	revision A