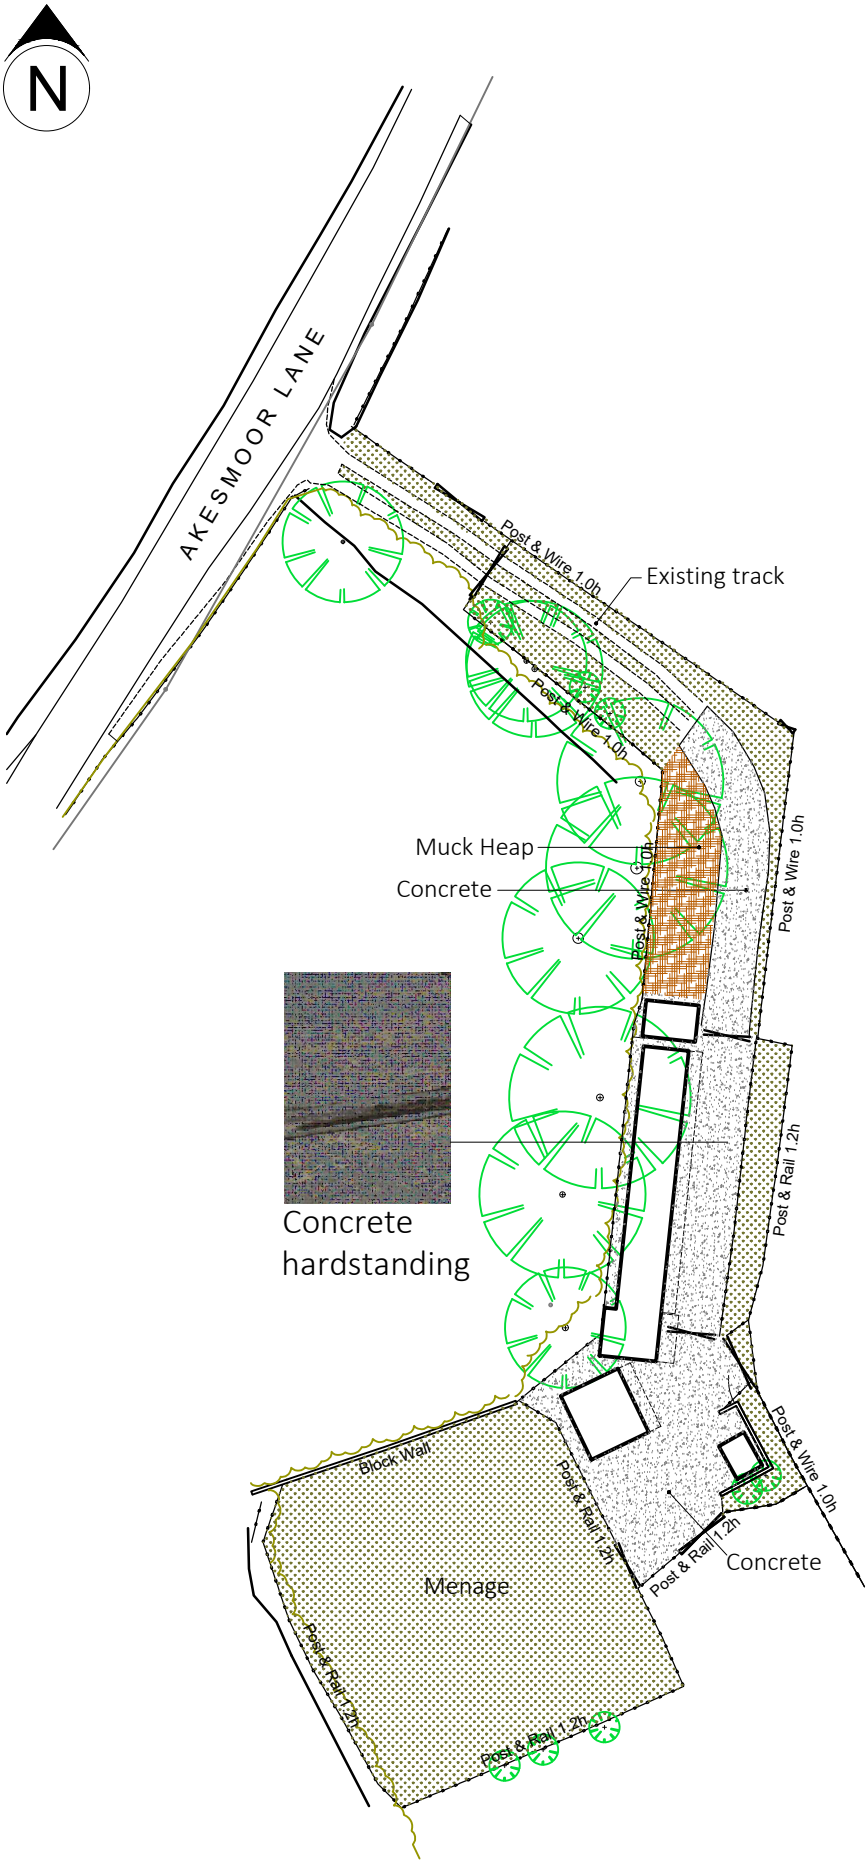

Metres

05 10 15 20 25 30 35 40 50

SCALE 1:500

NOTES

A	11.09.20	Planning application

ADDED VALUE ARCHITECTURE

Registered Office:
Added Value Architecture Ltd.
25 Lawton Street, Congleton,
Cheshire, CW12 1RU

Company No: 11124740
e. architect@ava-ltd.com
t. 01260 400 150
www.ava-ltd.com

Land to East of
Akesmoor Ln, ST8 6RS
For Mr. Shaw

Site/Block Plan
As Existing

Scale:	1:500 @A4	
Date:	September 2020	
Ref:	191103(EX)001	revision A