Park View Farm - Lawful Development

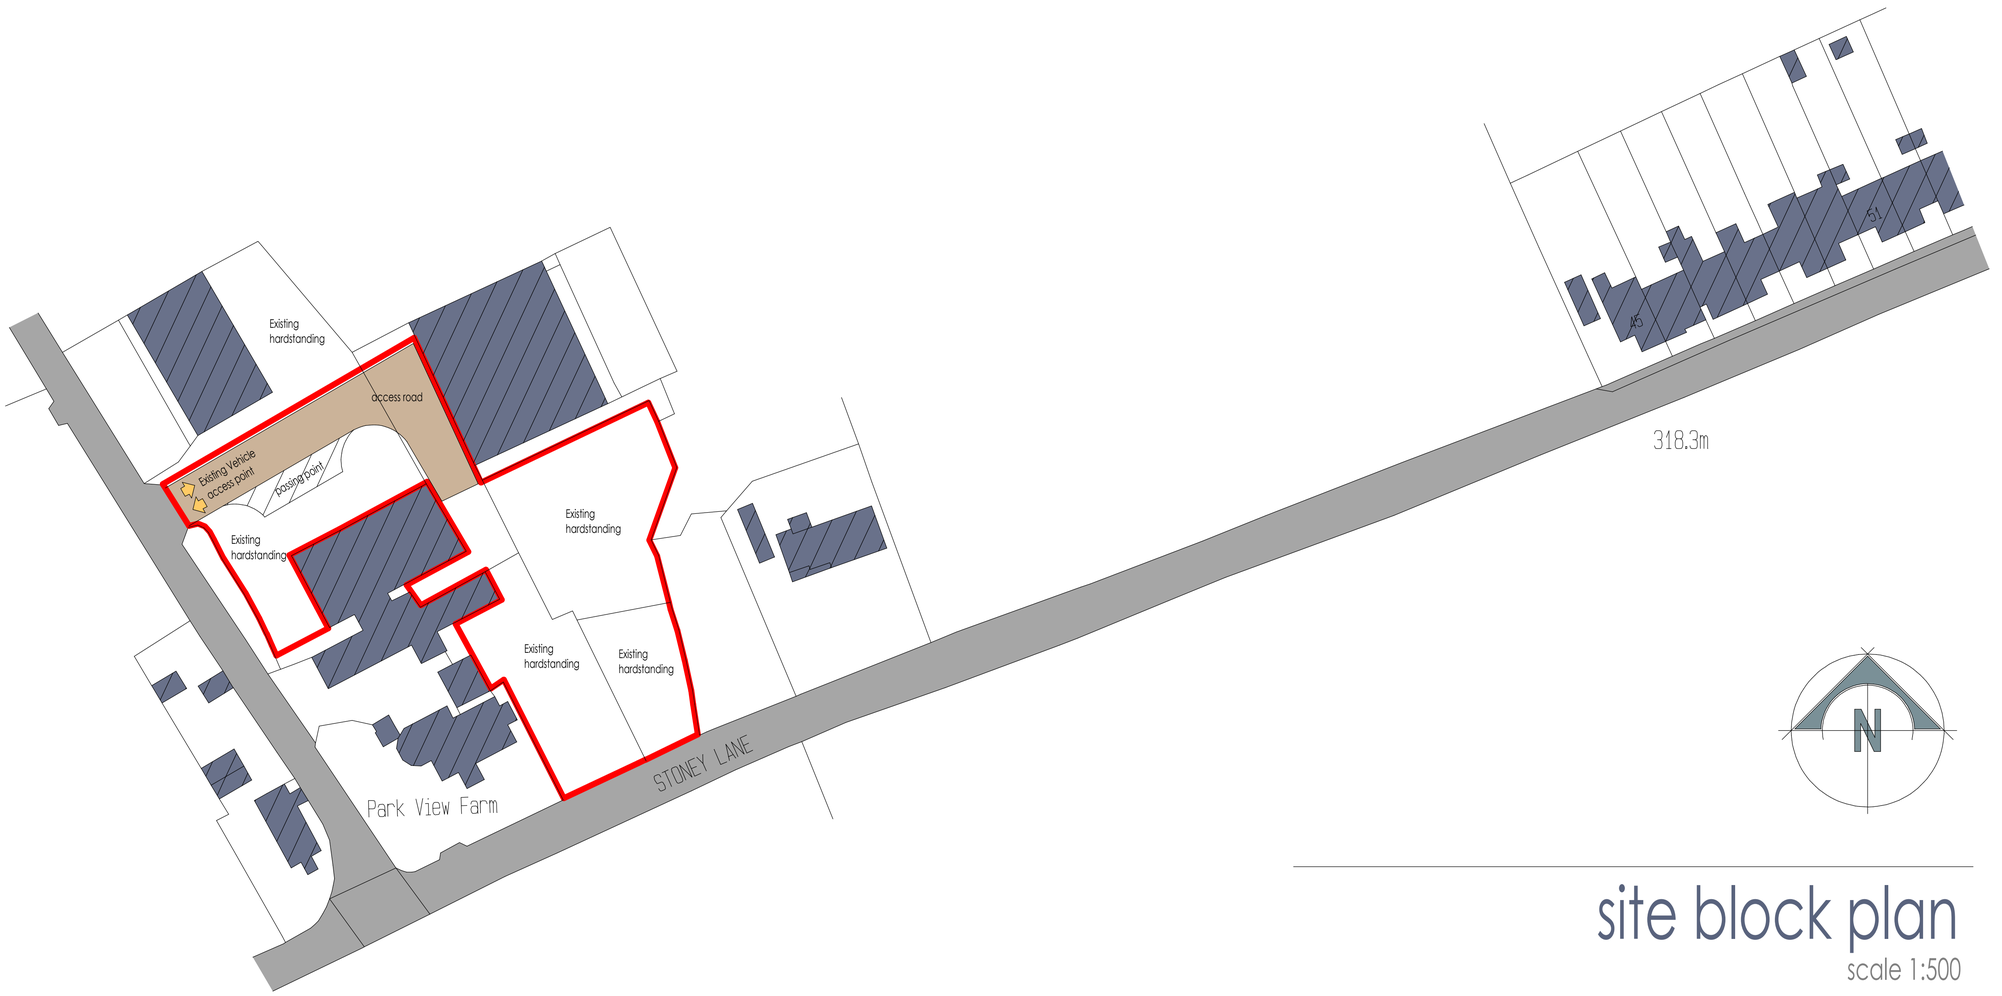

site block plan

scale 1:500

Ordnance Survey, (c) Crown Copyright 2020. All rights reserved. Licence number 100022432

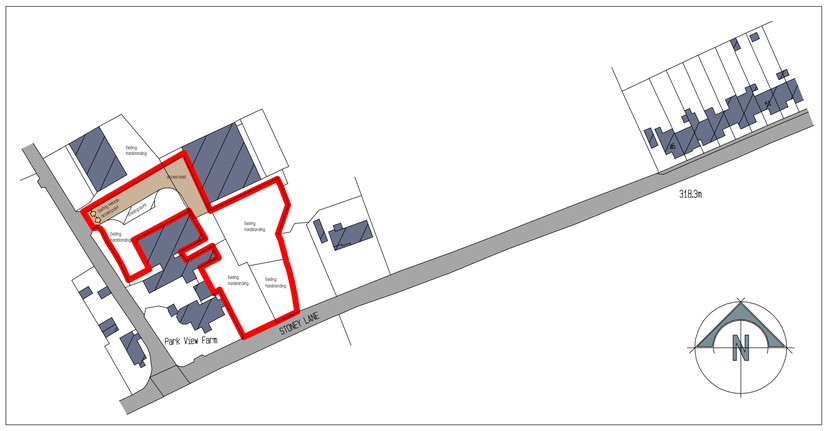

Ordnance Survey, (c) Crown Copyright 2020. All rights reserved. Licence number 100022432

site location plan

scale 1:1250

A1

Client

Mr & Mrs. S. Shenton

Cont act

Lawful Development Certificate.
Park View Farm, Stoney Lane, Cauldon

Drawing Title

Proposed
Site Block and Location Plan

Date	November 2020	Status	Preliminary
Scale	1:500 1:1250	Contract Number	5582
Drg. No.	5582 - 002	Revision Suffix	

Revisions

BYATT OLIVER
— ASSOCIATES —
Telephone 01785 719268
Email info@byattoliver.co.uk
Website www.byattoliver.co.uk
Byatt Oliver
Unit 1 B Whitebridge Way, Whitebridge Industrial Estate, Stone, Staffordshire ST15 8LQ