GROUND FLOOR PLAN

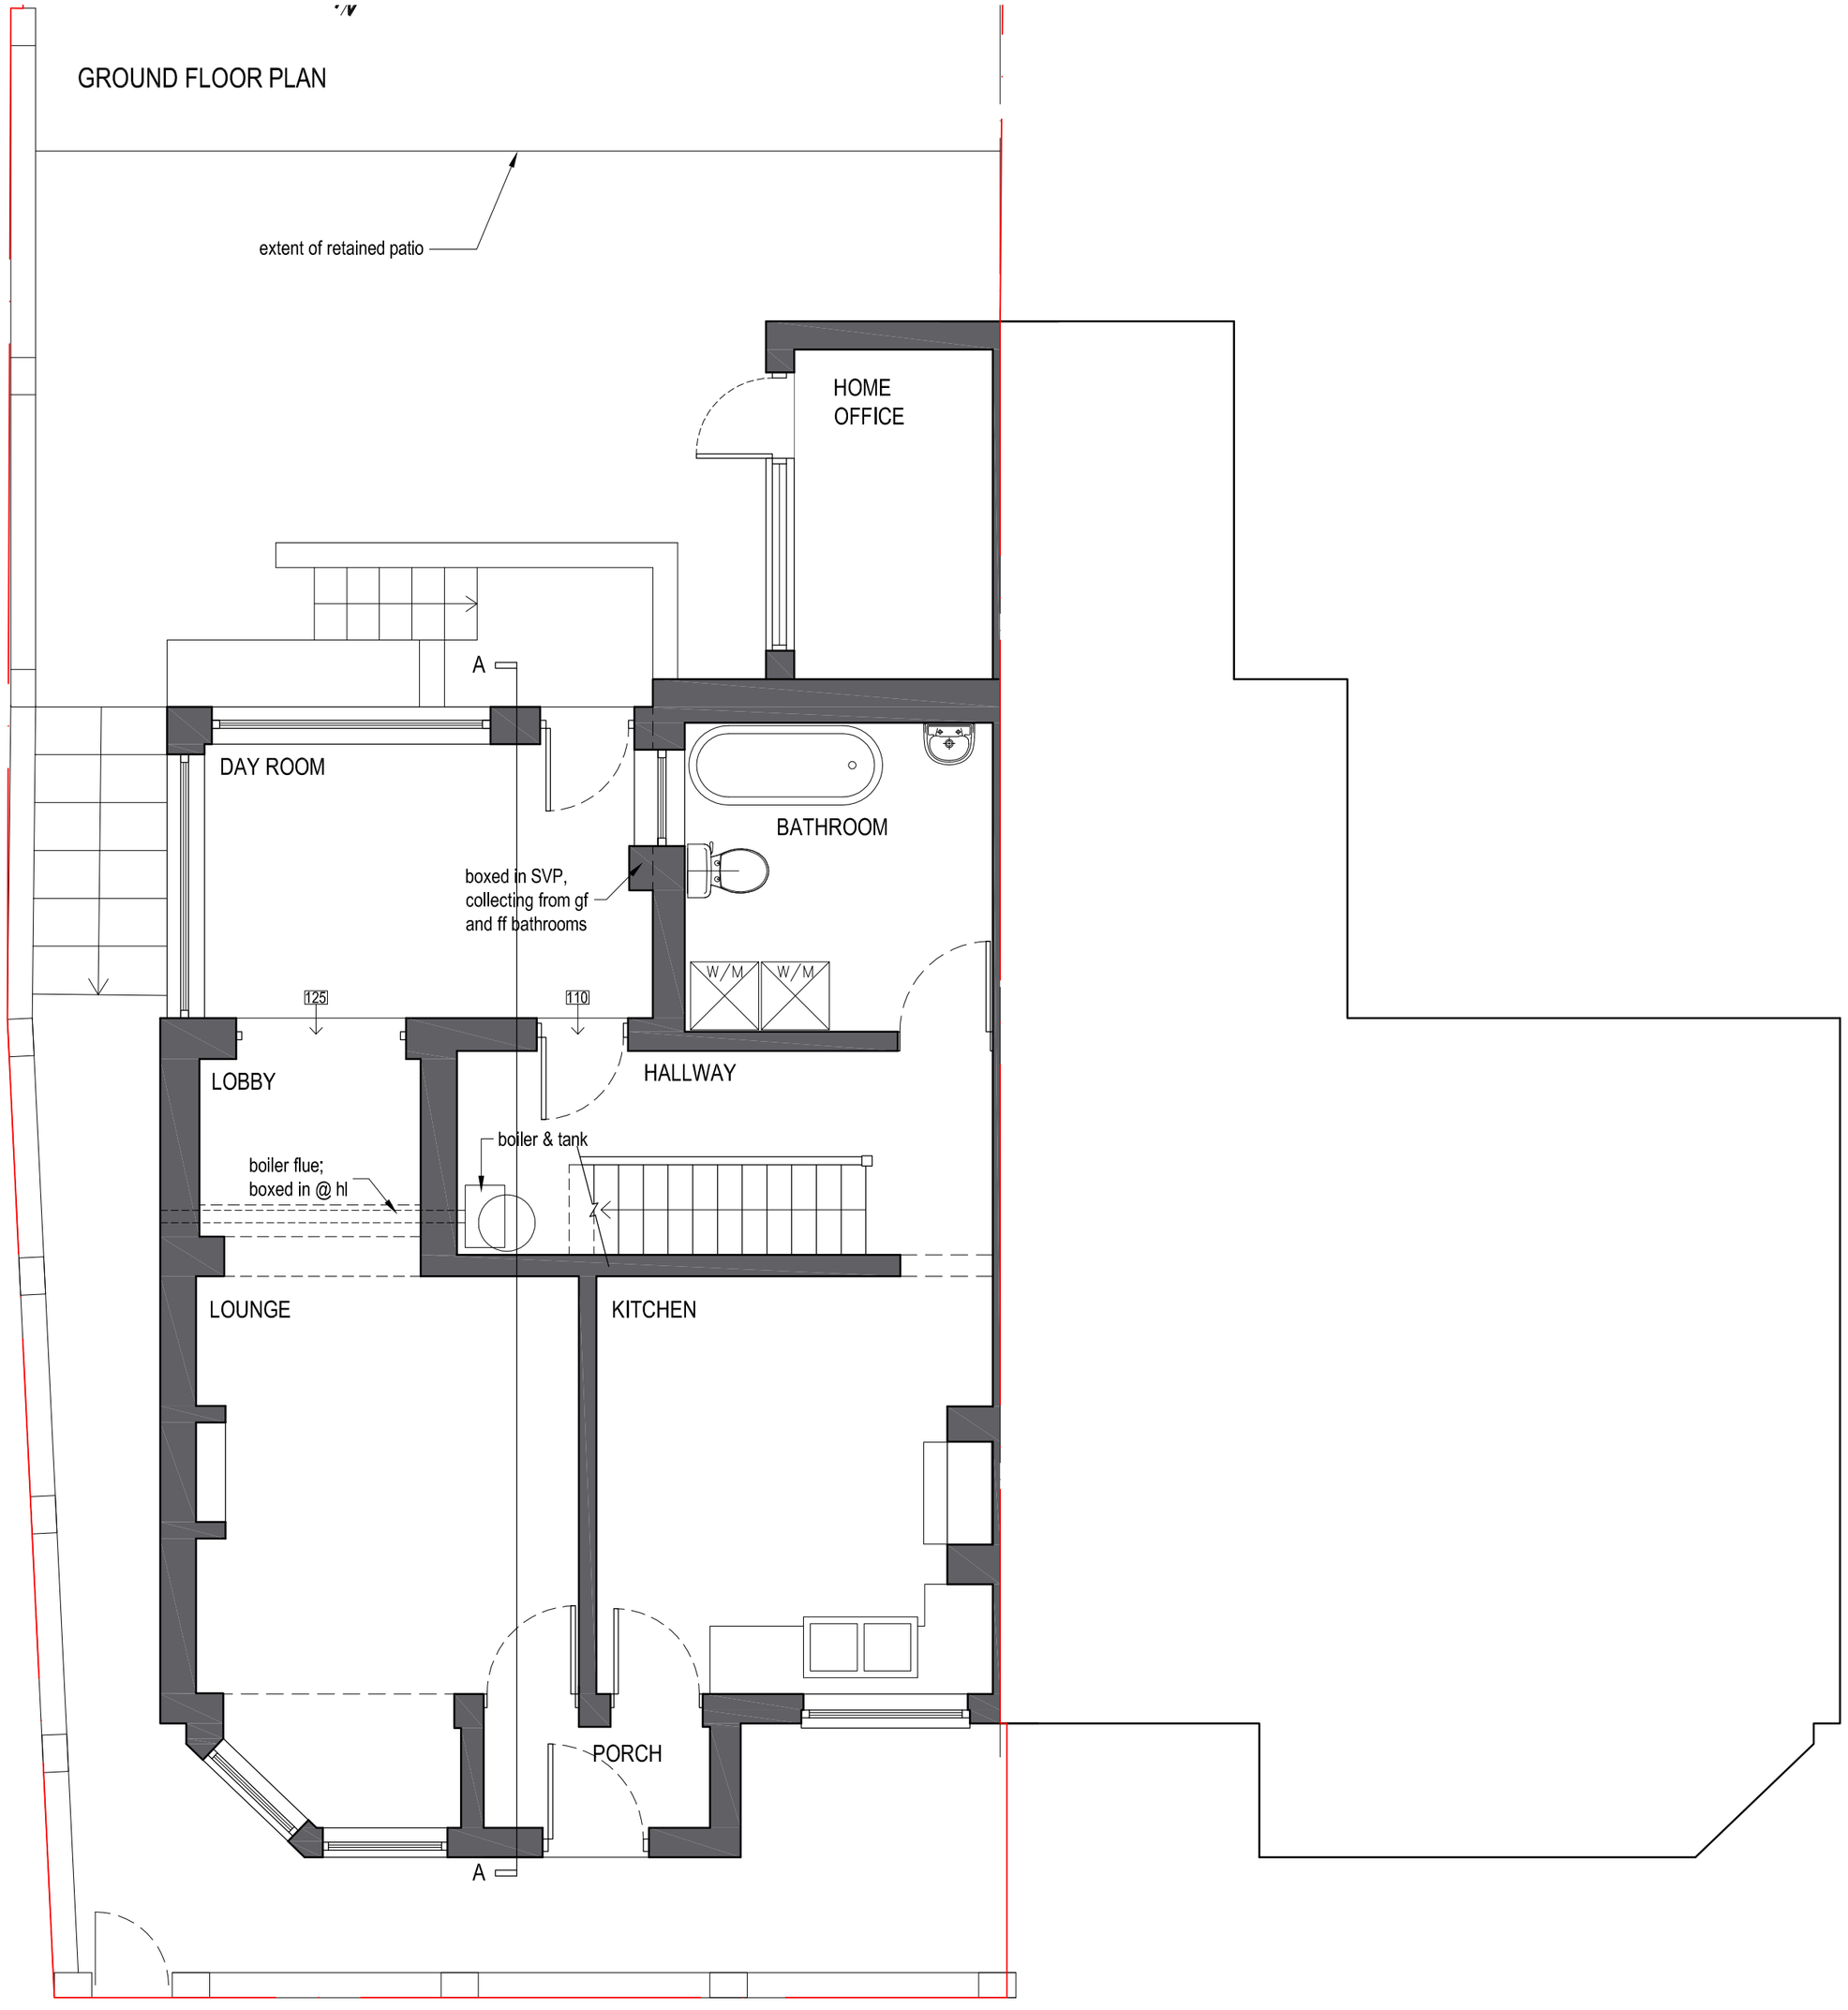

FIRST FLOOR PLAN

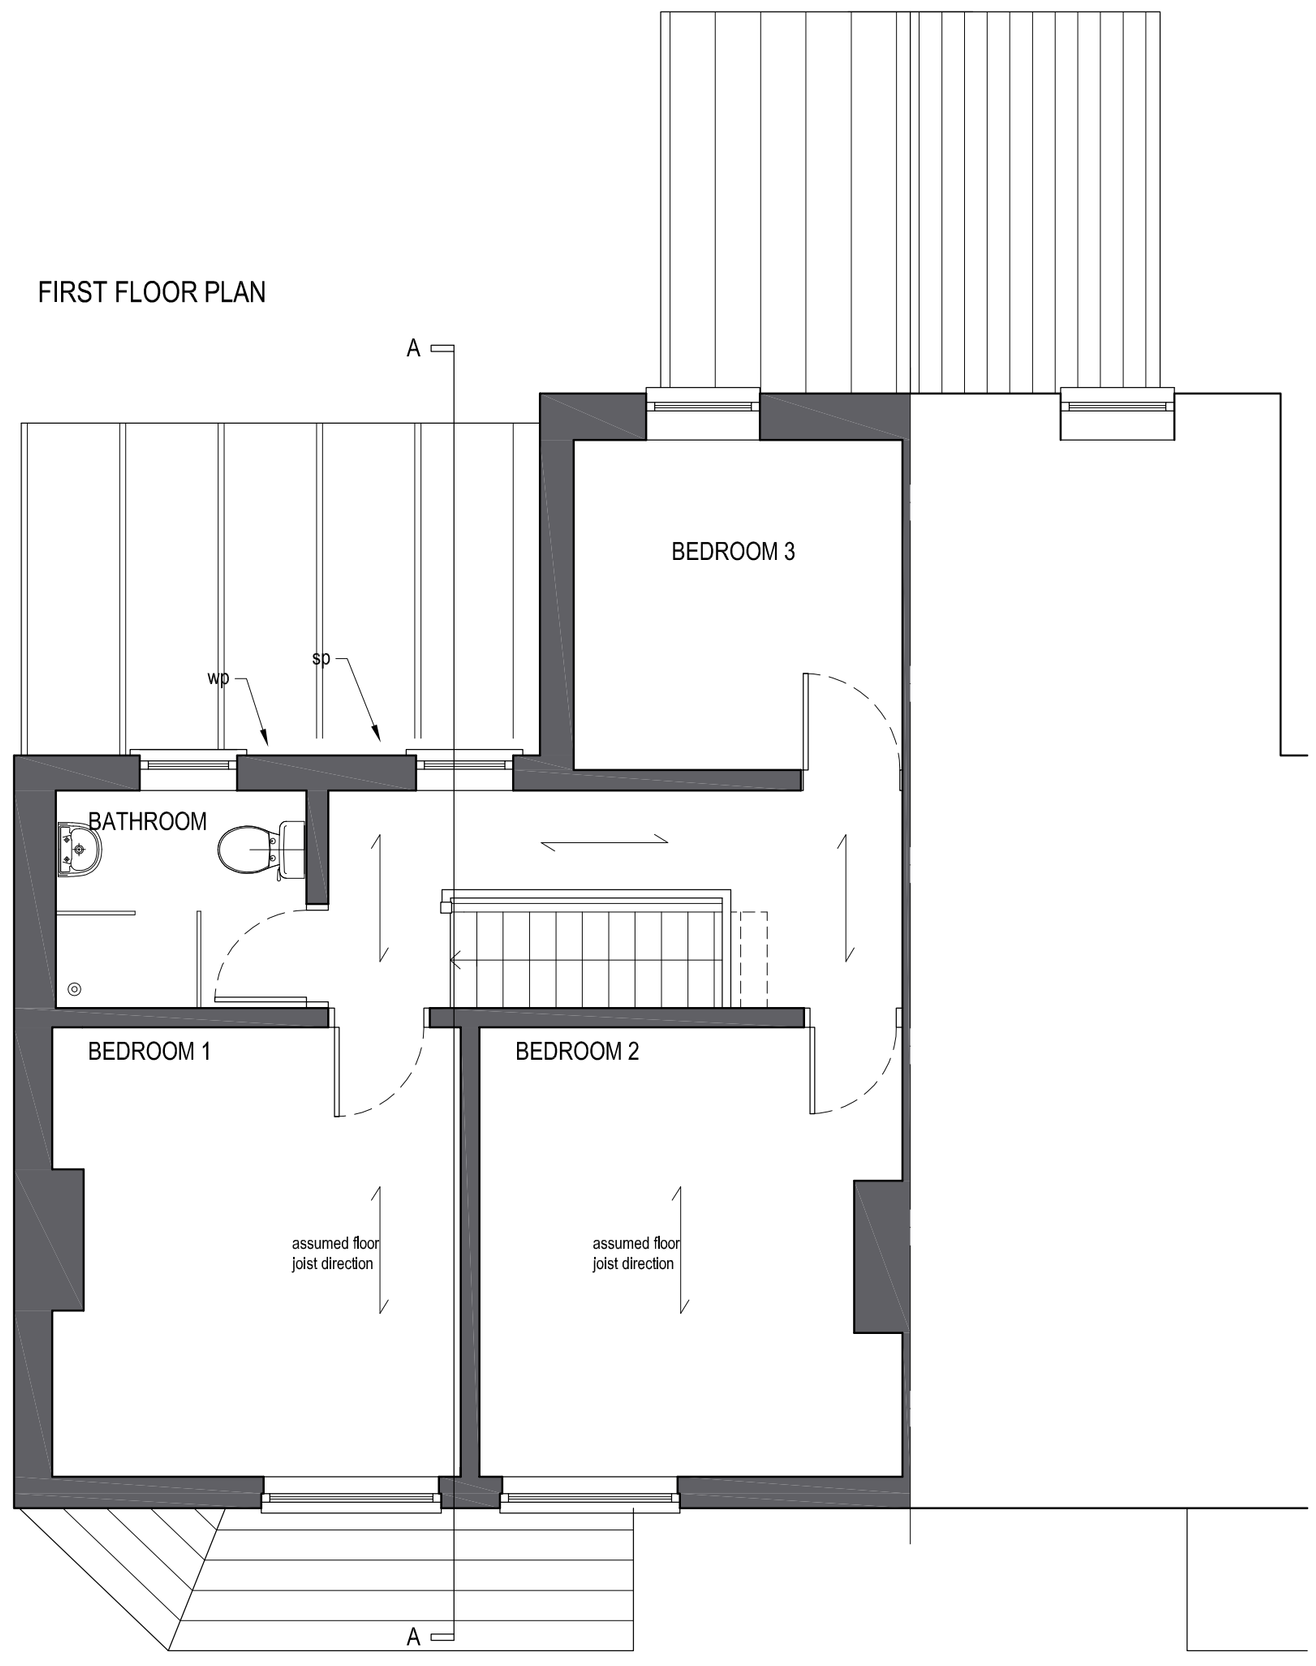

0 1 2 3m

Revisions

.	.

job	27 Hight Street, Kingsely, ST10 2AF Extension and Alterations
title	Floor Plans as Existing

date	scale	drawn by	dwg. no.	rev.
06.11.20	1/50 @ A2	RA	27HS02-01	.

Ian Ankers architecture
Building and Design Consultants
Ryecroft Farm, Rushton Spencer, Macclesfield, SK11 0RP
t 01260 546944
e ross@ianankers.co.uk
w www.ianankers.co.uk