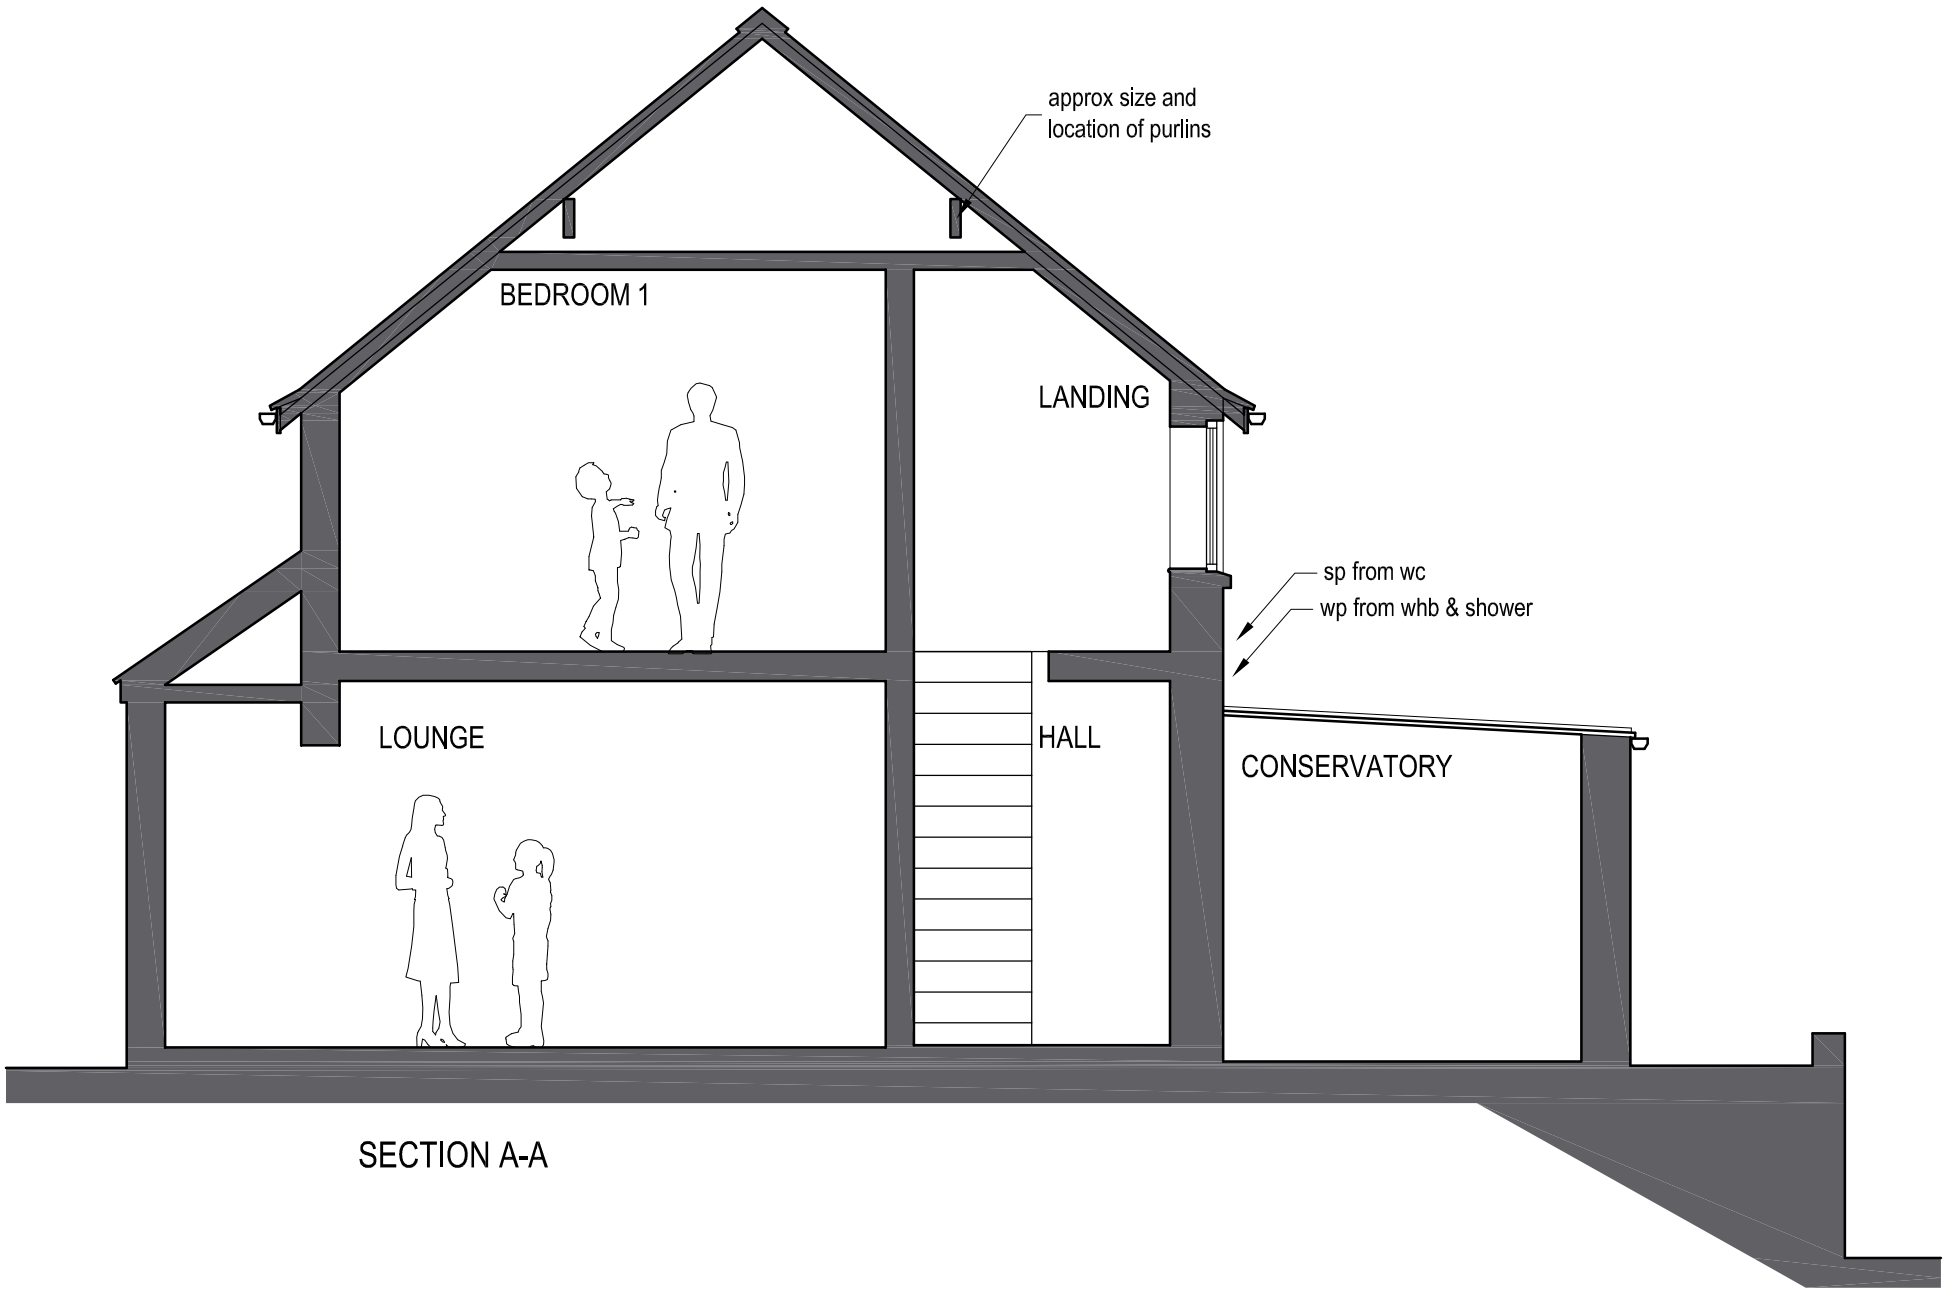

SECTION A-A

0 1 2 3m

Revisions

.	.	.

job 27 Hight Street, Kingsely, ST10 2AF
Extension and Alterations

title Section as Existing

date	scale	drawn by	dwg. no.	rev.
06.11.20	1/50 @ A2	RA	27HS02-02	.

Ian Ankers architecture
Building and Design Consultants
Ryecroft Farm, Rushton Spencer, Macclesfield, SK11 0RP
t 01260 546944
e ross@ianankers.co.uk
w www.ianankers.co.uk