 

SIDE ELEVATION (WEST)

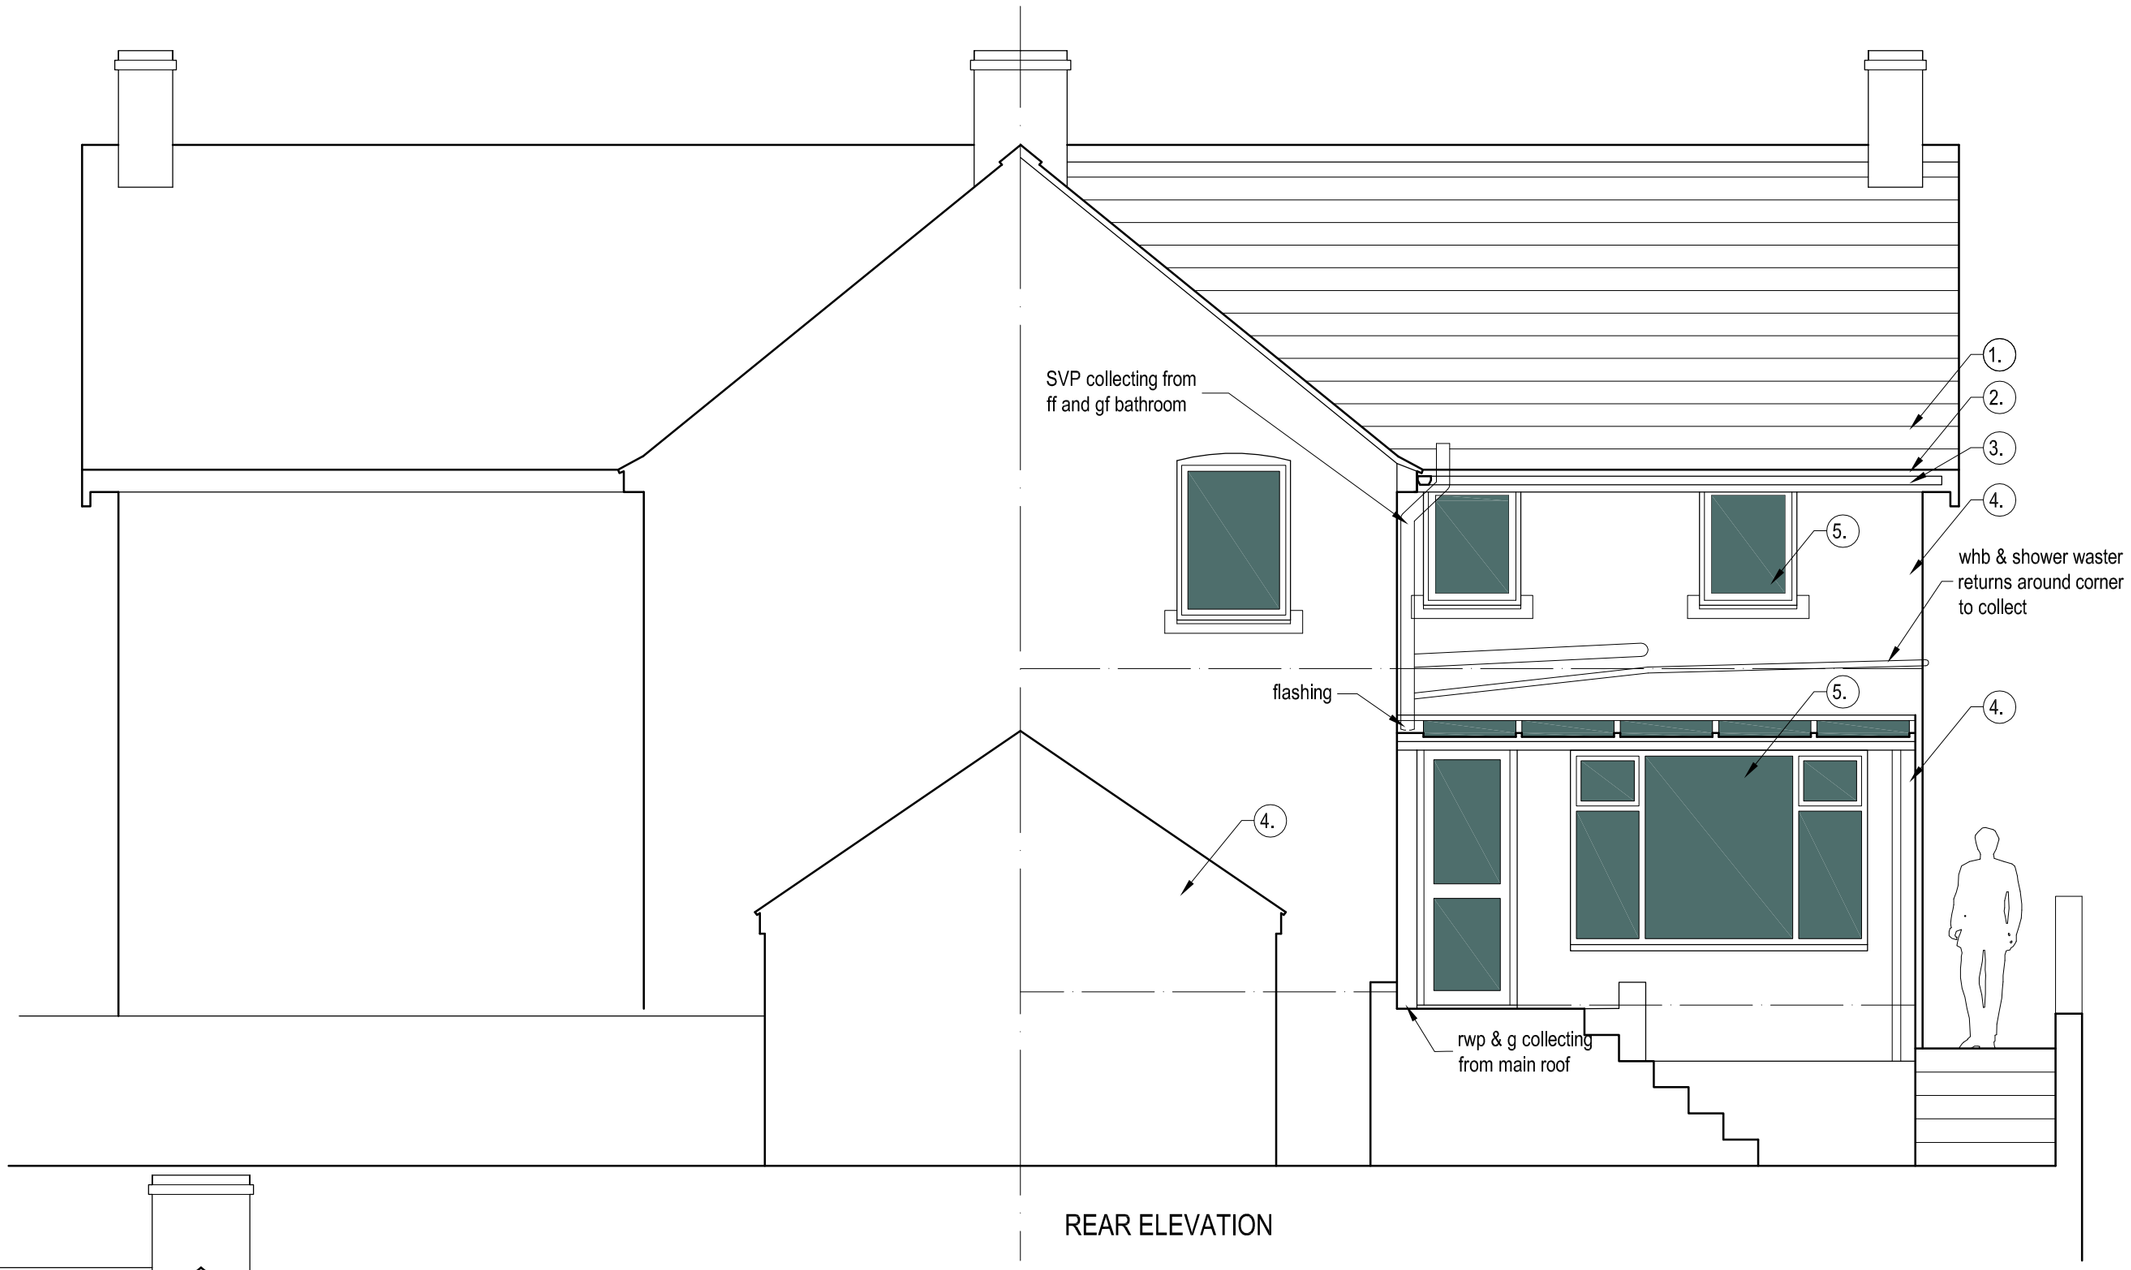

REAR ELEVATION



SIDE ELEVATION

MATERIALS KEY

1. Terracotta plain clay tile
2. painted timber facias, bargeboards and soffits
3. brown square section rainwater goods
4. red facing brick
5. white Upvc dg windows

Revisions

A	West Elevation Added	12.11.20

0 1 2 3m

job 27 Hight Street, Kingsely, ST10 2AF
Extension and Alterations

title Elevations as Existing

date	scale	drawn by	dwg. no.	rev.
06.11.20	1/50 @ A2	RA	27HS02-03	A

Ian Ankers architecture
Building and Design Consultants
Ryecroft Farm, Rushton Spencer, Macclesfield, SK11 0RP
t 01260 546944
e ross@ianankers.co.uk
w www.ianankers.co.uk