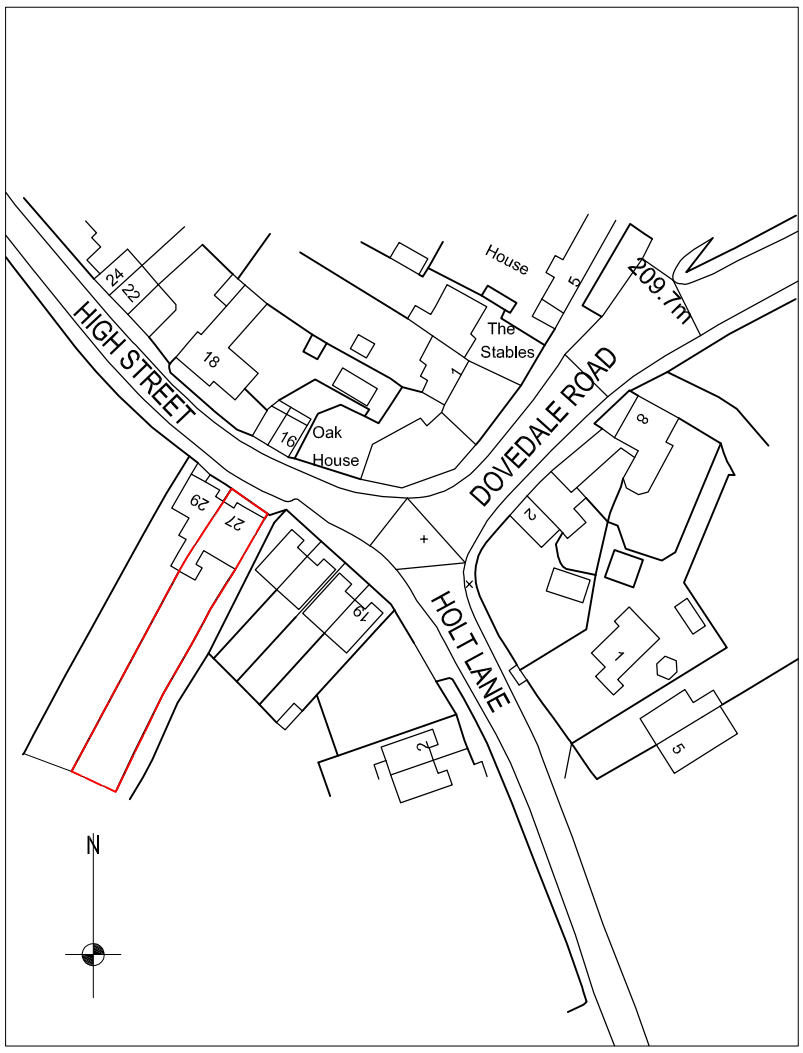

LOCATION PLAN (1:1250 @ a3)

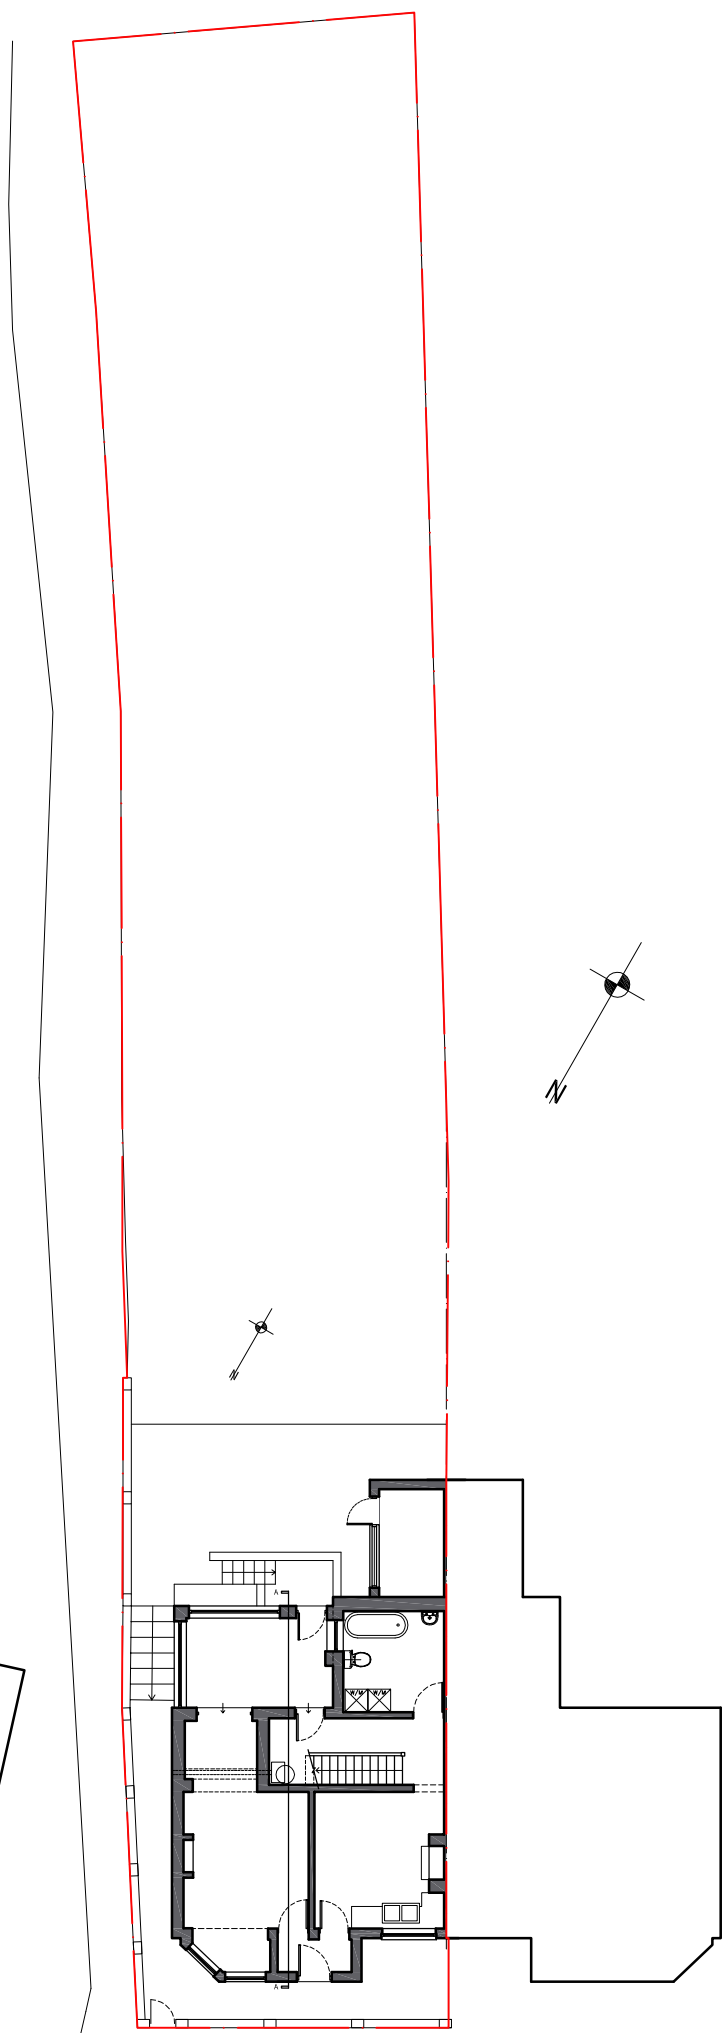

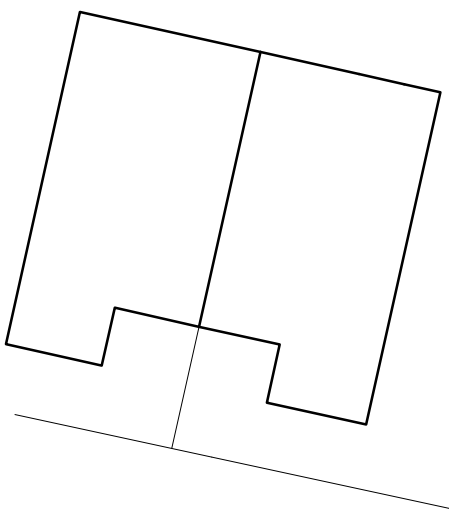

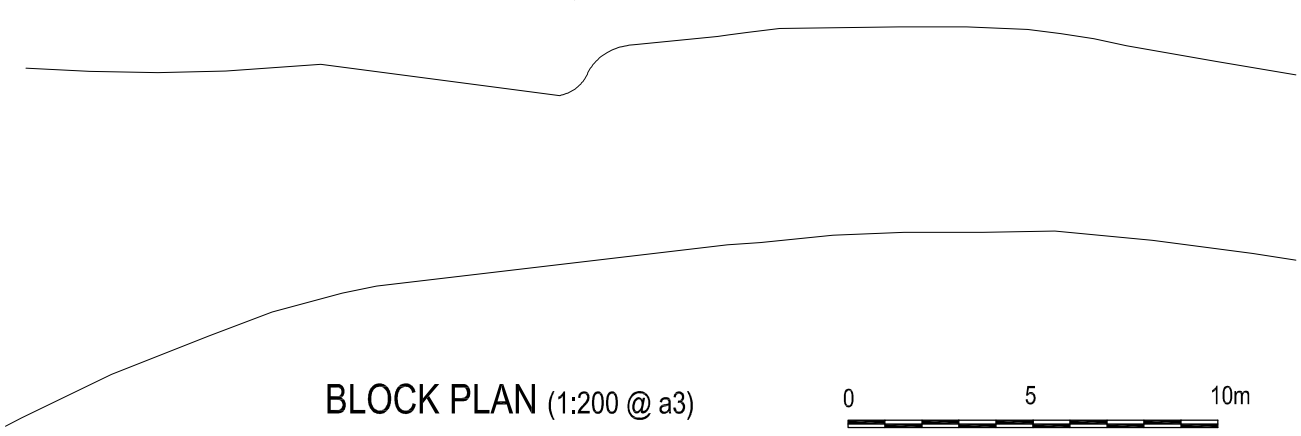

BLOCK PLAN (1:200 @ a3)

0 5 10m

Revisions

.	.	.

job	27 Hight Street, Kingsely, ST10 2AF Extension and Alterations			
title	Site Block Plan and Location Plan as Existing			
date	scale	drawn by	dwg. no.	rev.
06.11.20	1/1250 & 1/200 @ A3	RA	27HS02-04	.

Ian Ankers architecture
Building and Design Consultants
Ryecroft Farm, Rushton Spencer, Macclesfield, SK11 0RP
t 01260 546944
e ross@ianankers.co.uk
w www.ianankers.co.uk