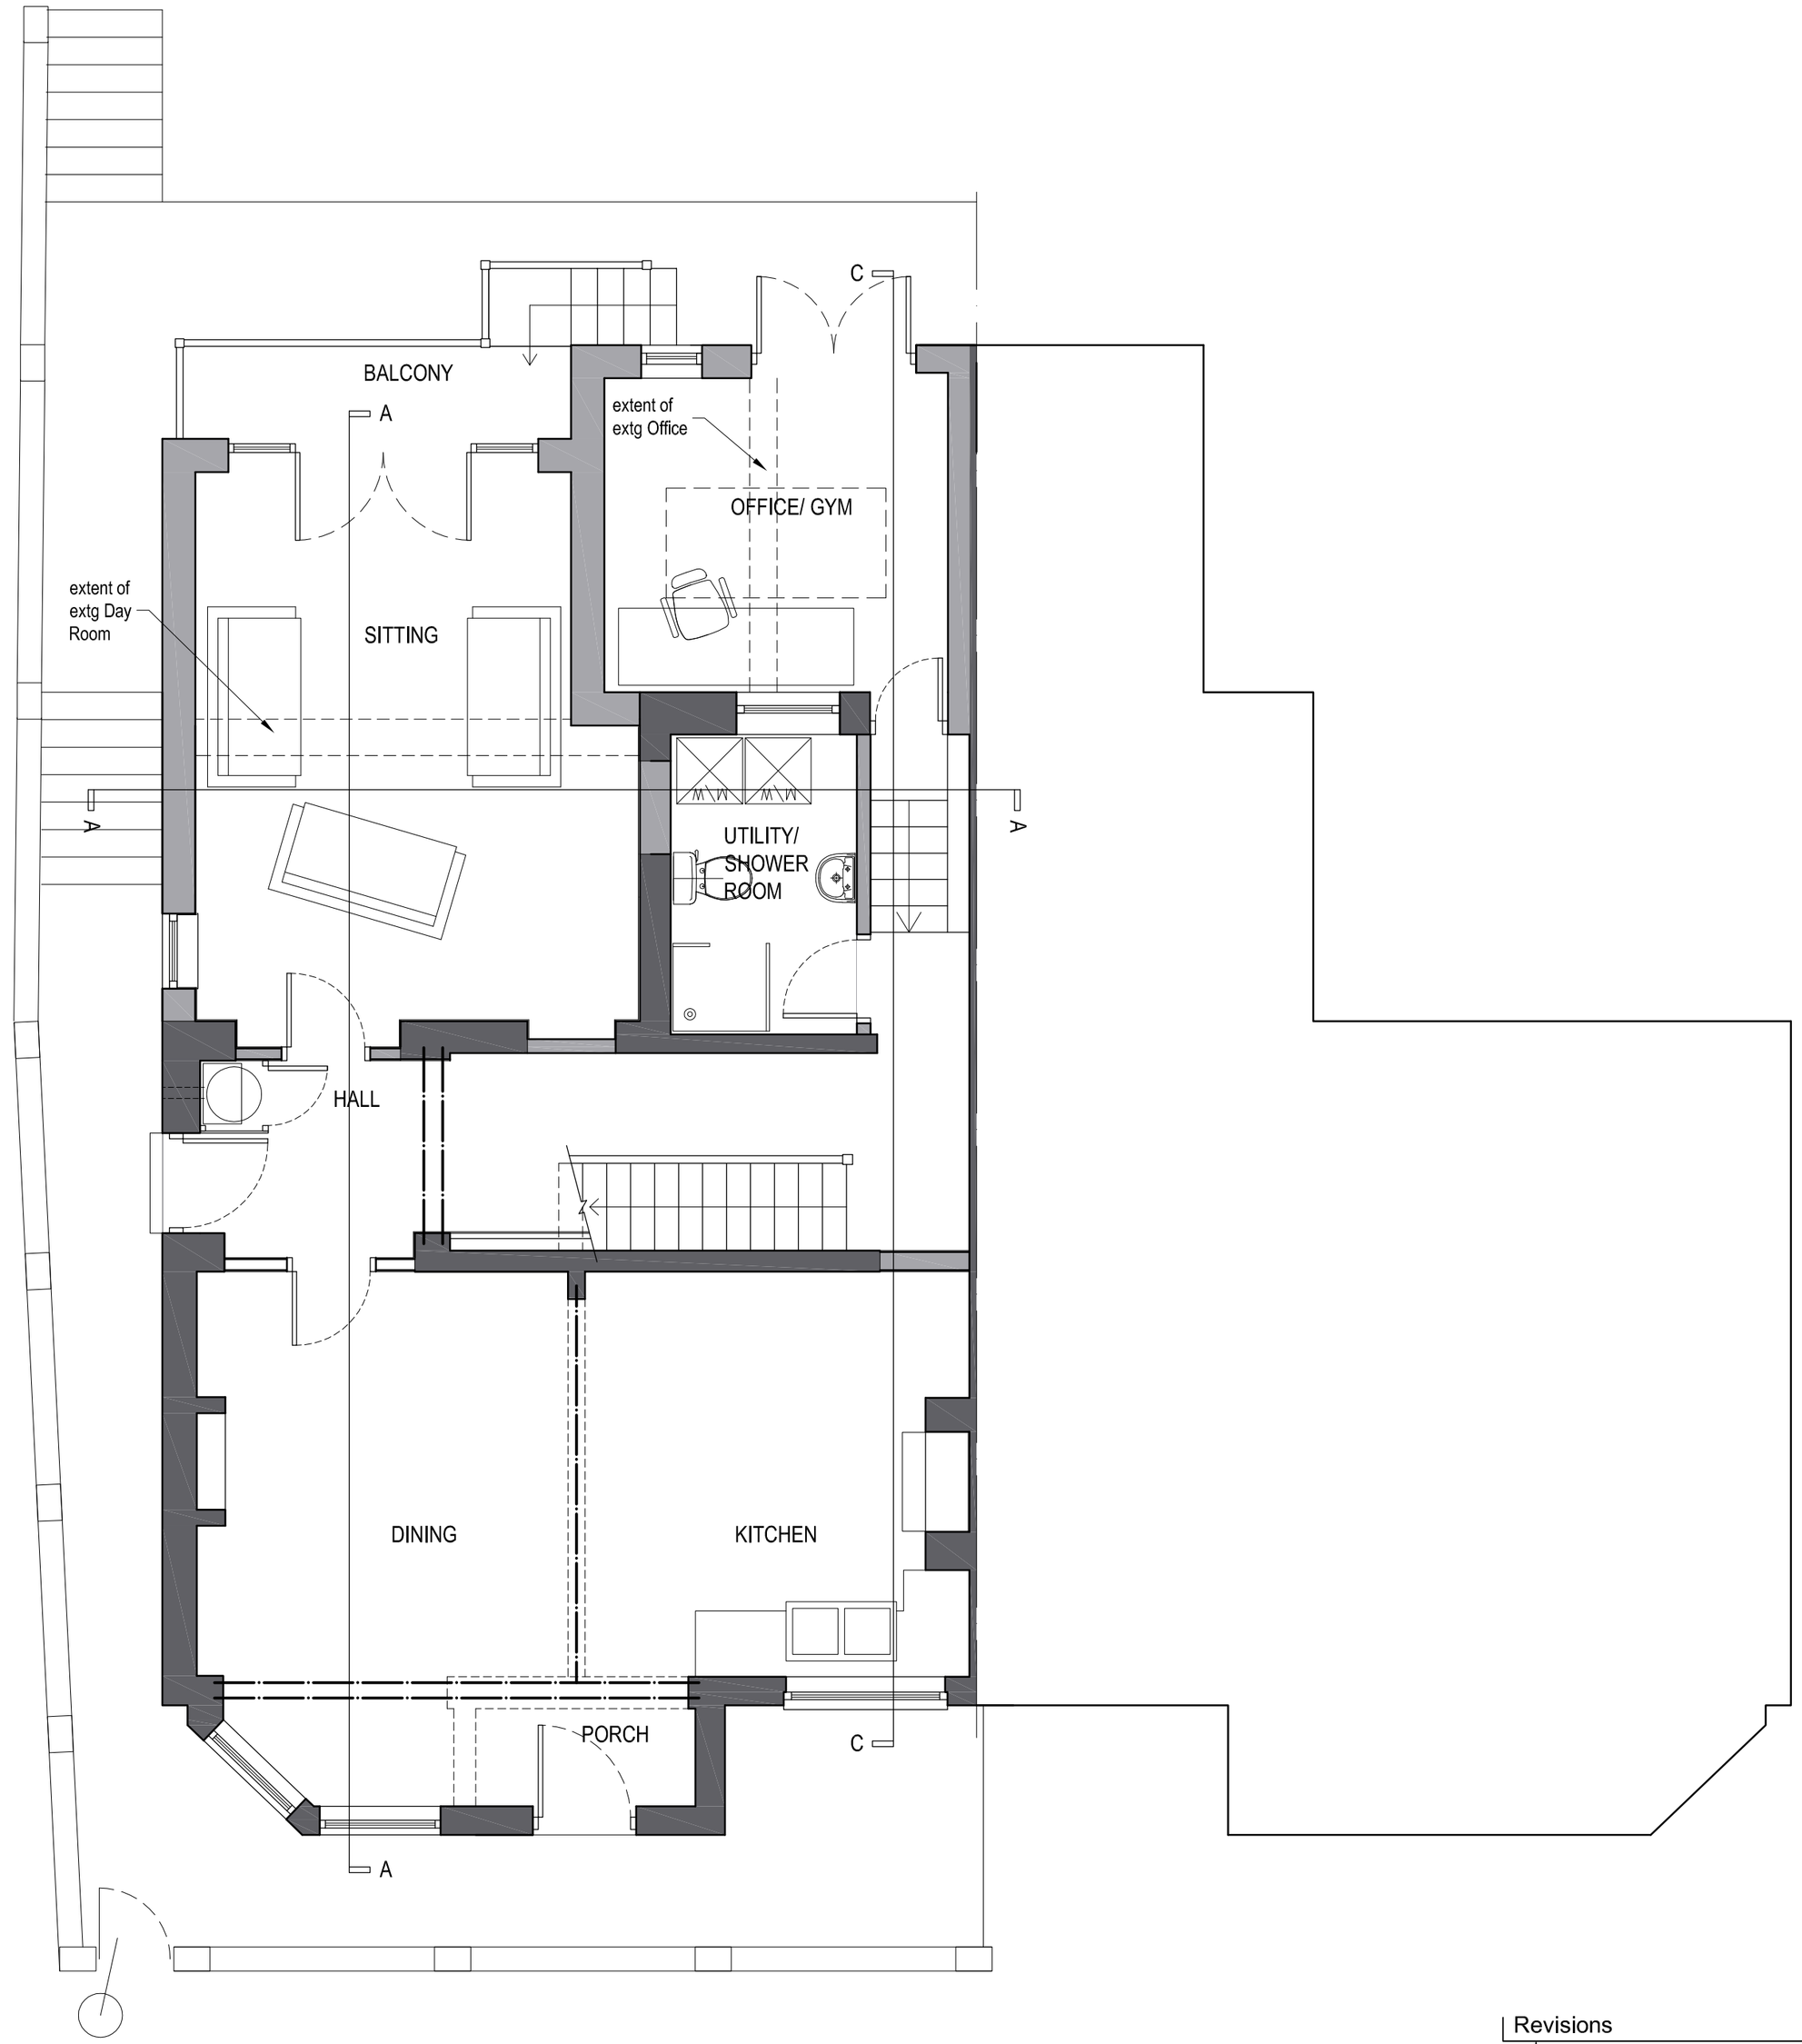

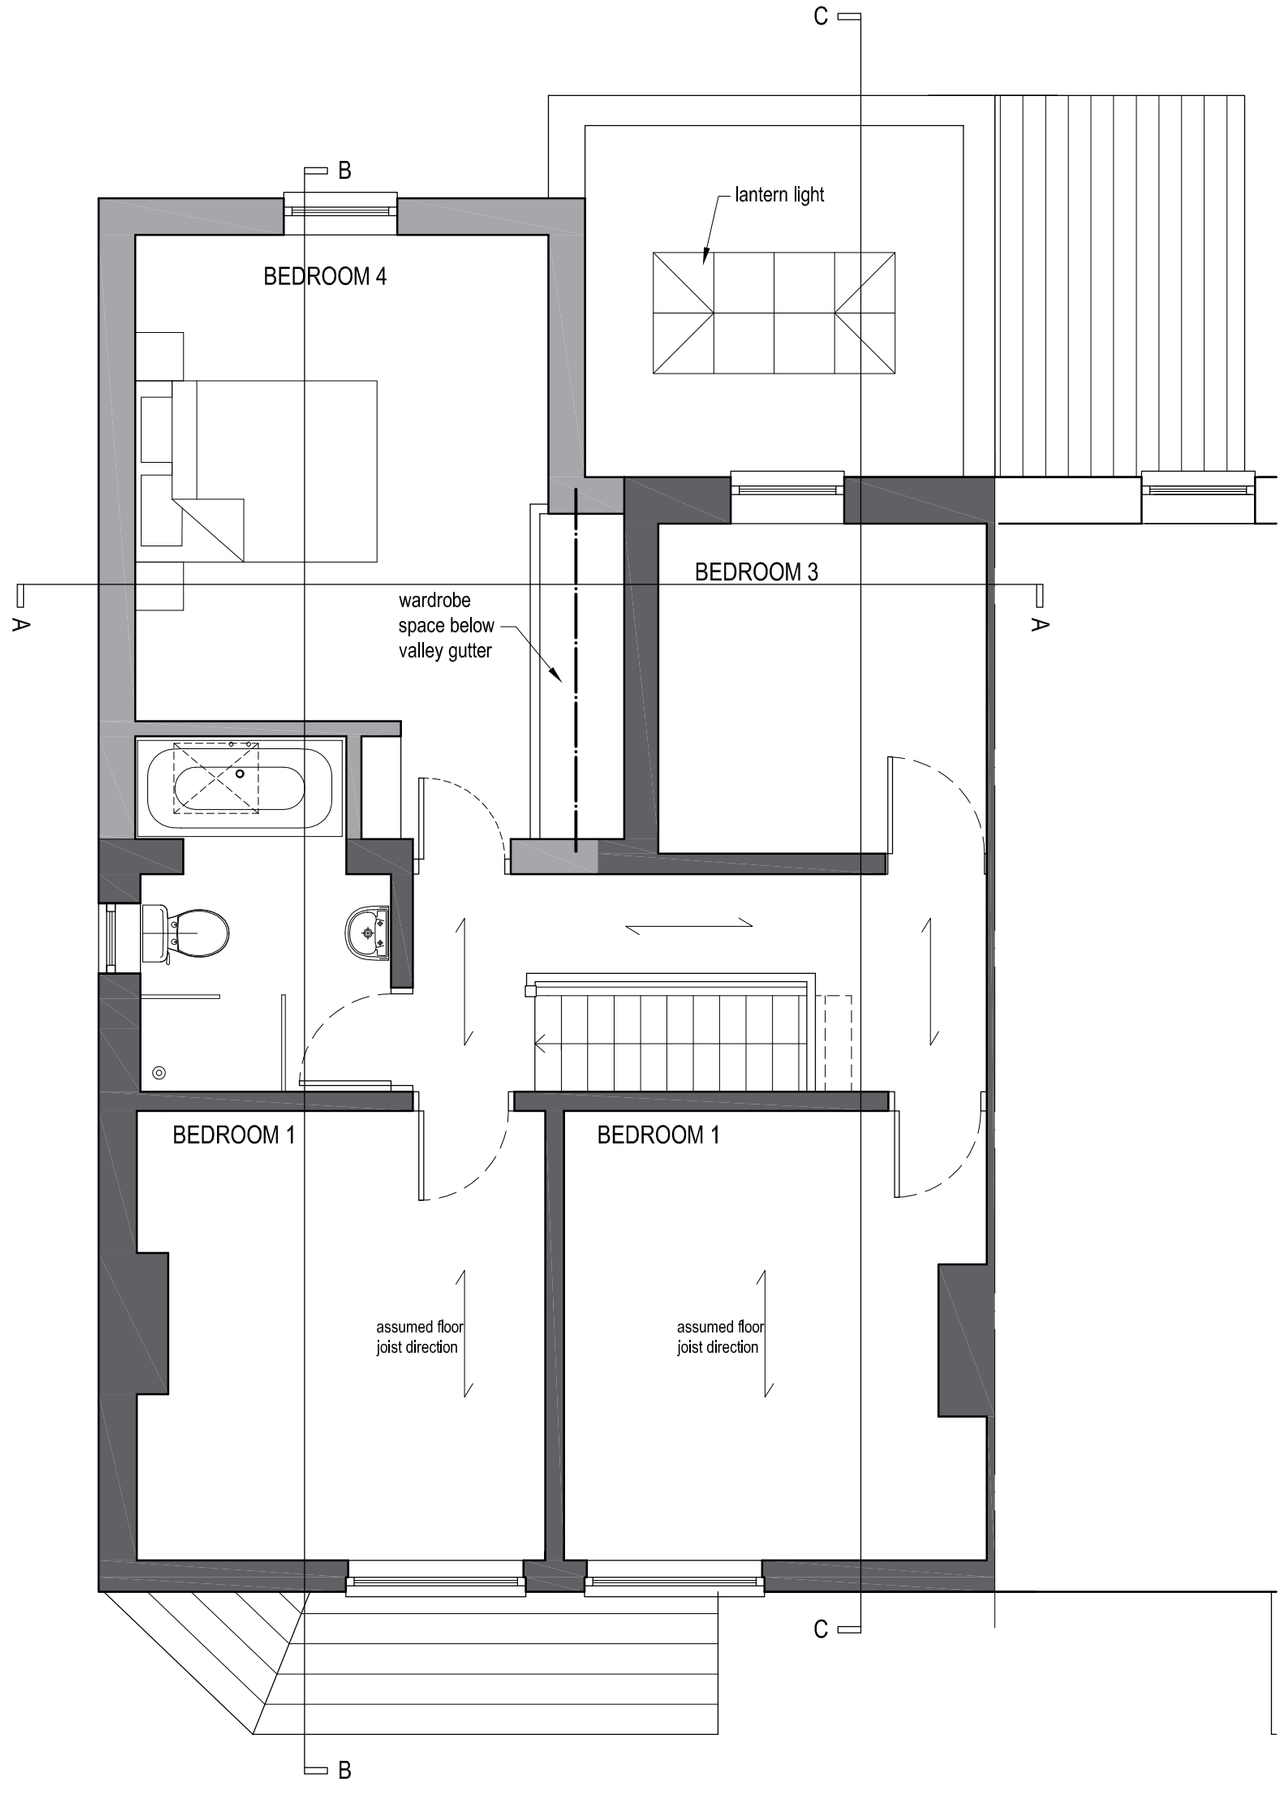

0 1 2 3m

Revisions

job	27 Hight Street, Kingsely, ST10 2AF Extension and Alterations			
title	Floor Plans as Proposed			
date 06.11.20	scale 1/50 @ A2	drawn by RA	dwg. no. 27HS02-05	rev. .

Ian Ankers architecture
Building and Design Consultants
Ryecroft Farm, Rushton Spencer, Macclesfield, SK11 0RP
t 01260 546944
e ross@ianankers.co.uk
w www.ianankers.co.uk