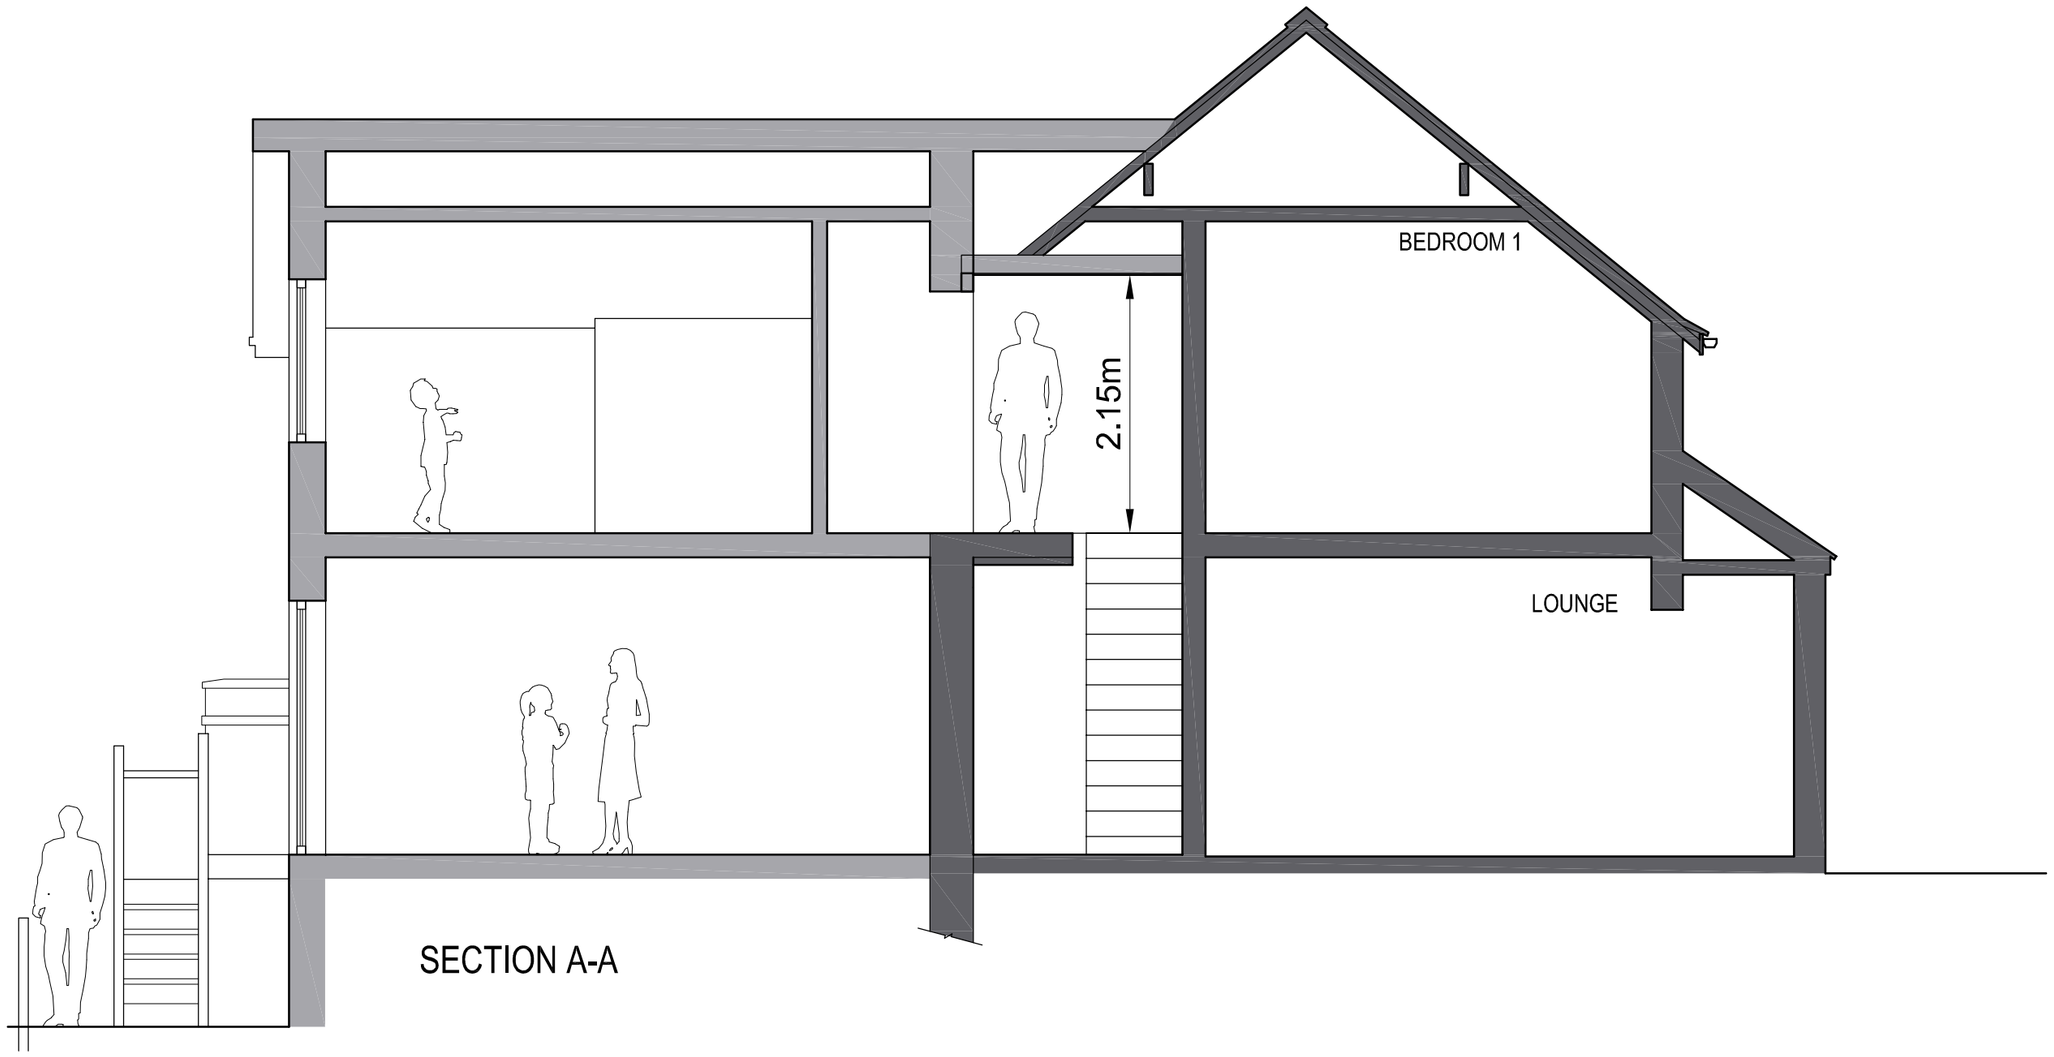

SECTION A-A

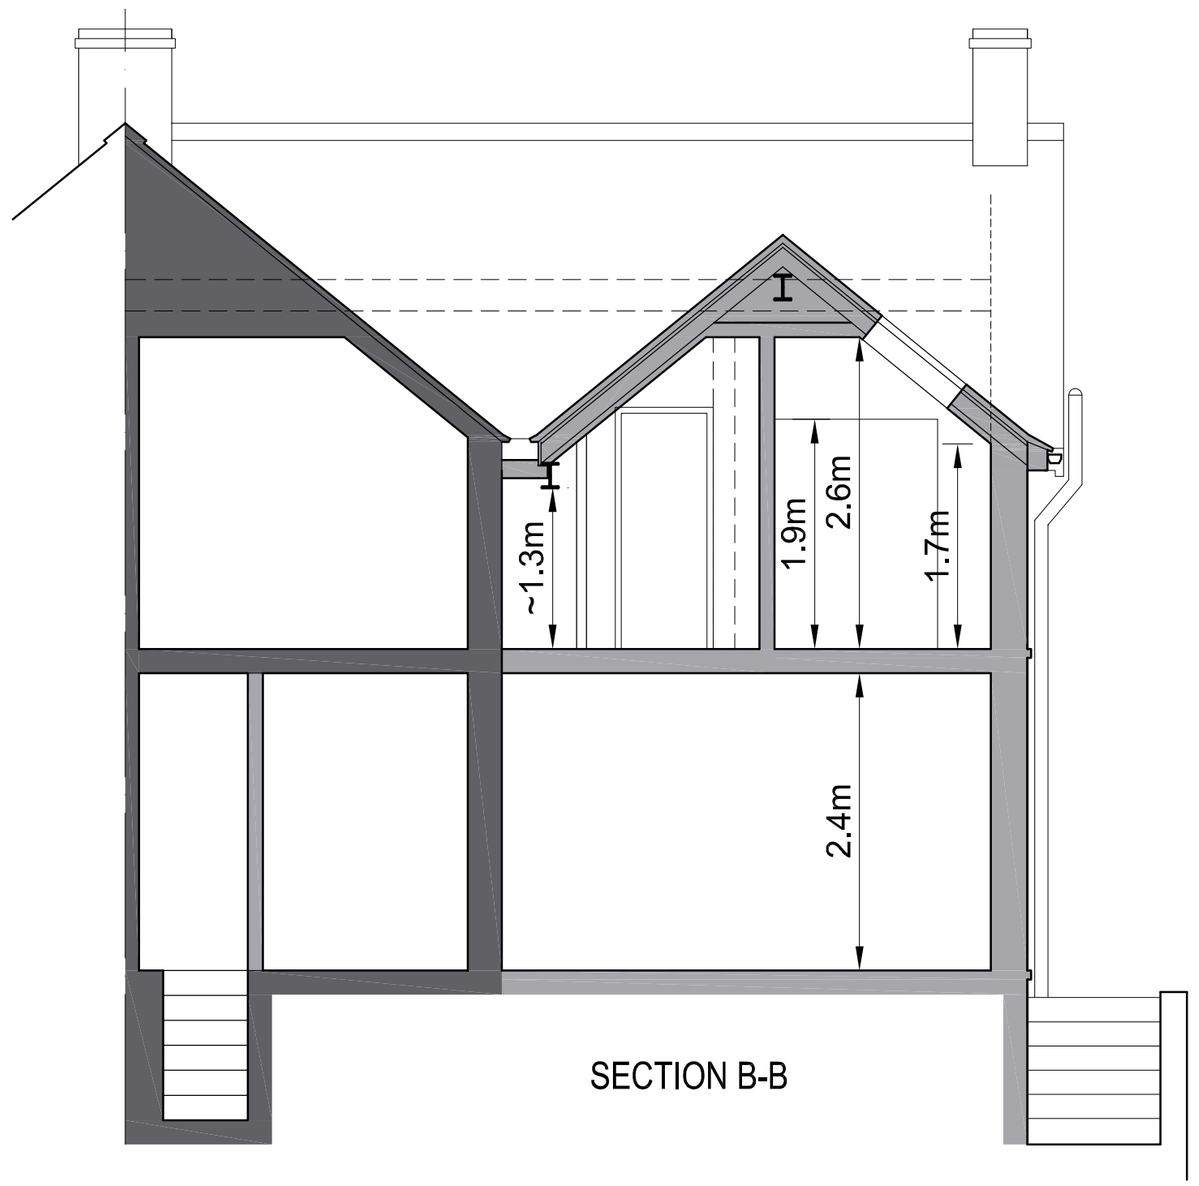

SECTION B-B

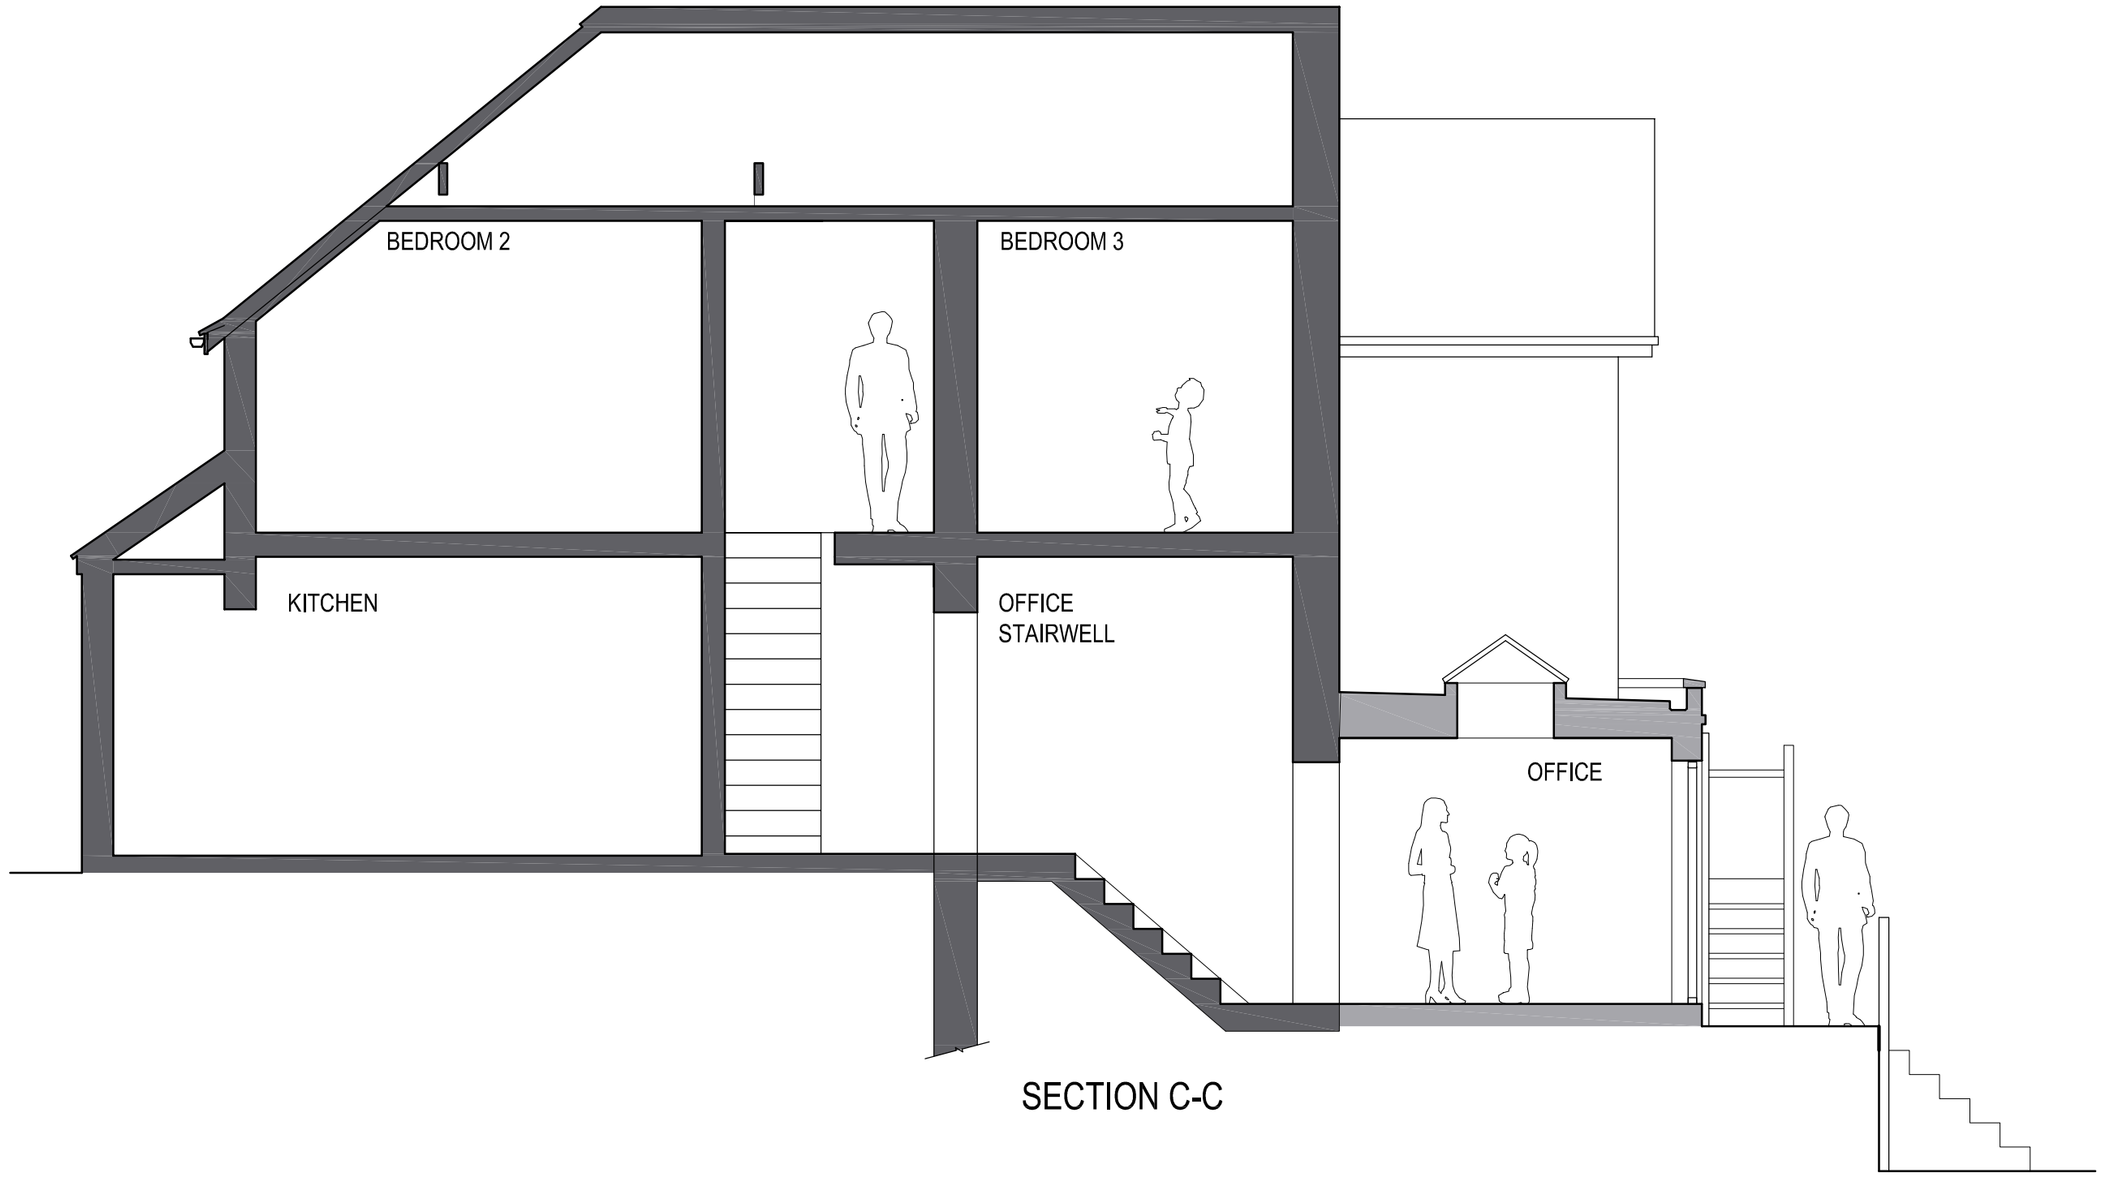

SECTION C-C

Revisions

. | . | .

0 1 2 3m

job 27 Hight Street, Kingsely, ST10 2AF
Extension and Alterations

title Sections as Proposed

date	scale	drawn by	dwg. no.	rev.
06.11.20	1/50 @ A2	RA	27HS02-06	.

Ian Ankers architecture
Building and Design Consultants
Ryecroft Farm, Rushton Spencer, Macclesfield, SK11 0RP
t 01260 546944
e ross@ianankers.co.uk
w www.ianankers.co.uk