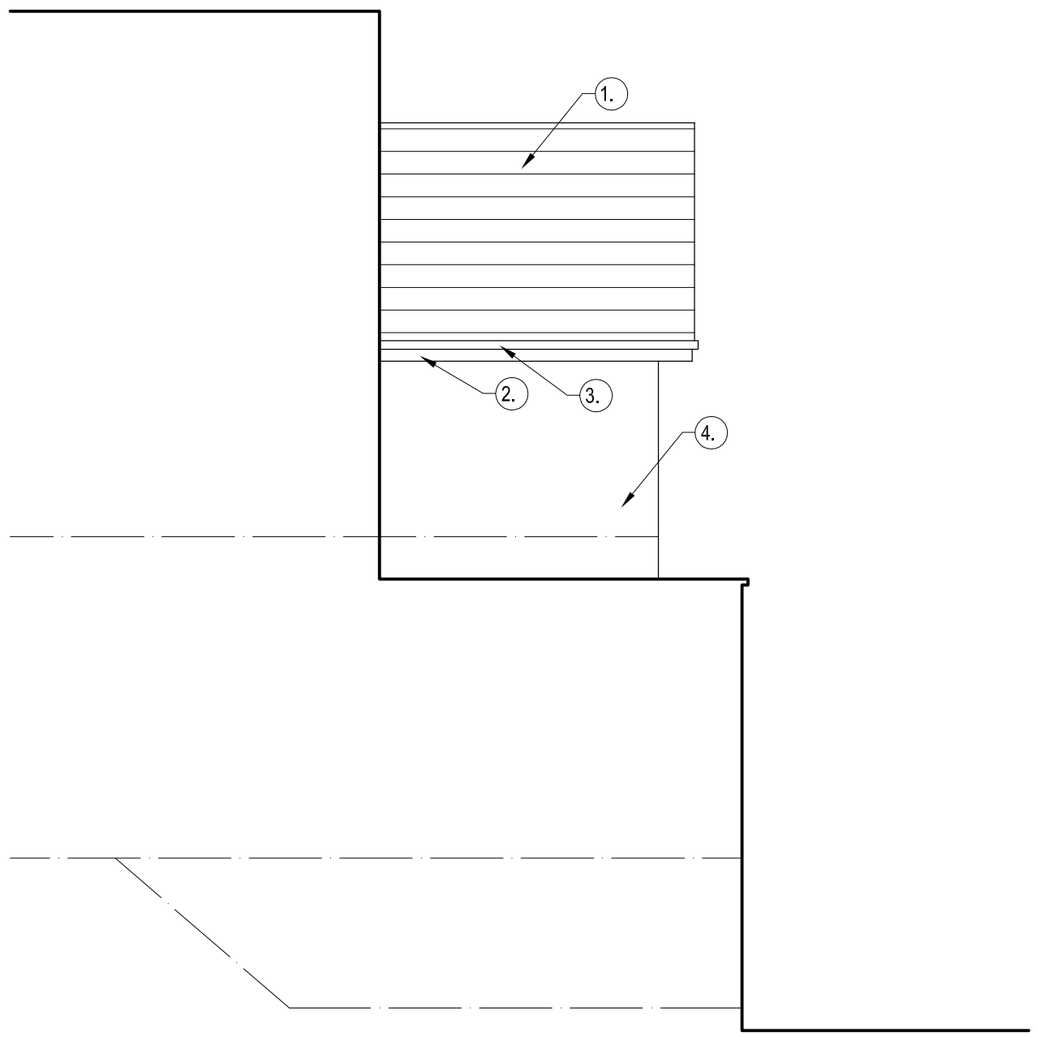

SIDE ELEVATION (WEST)



REAR ELEVATION

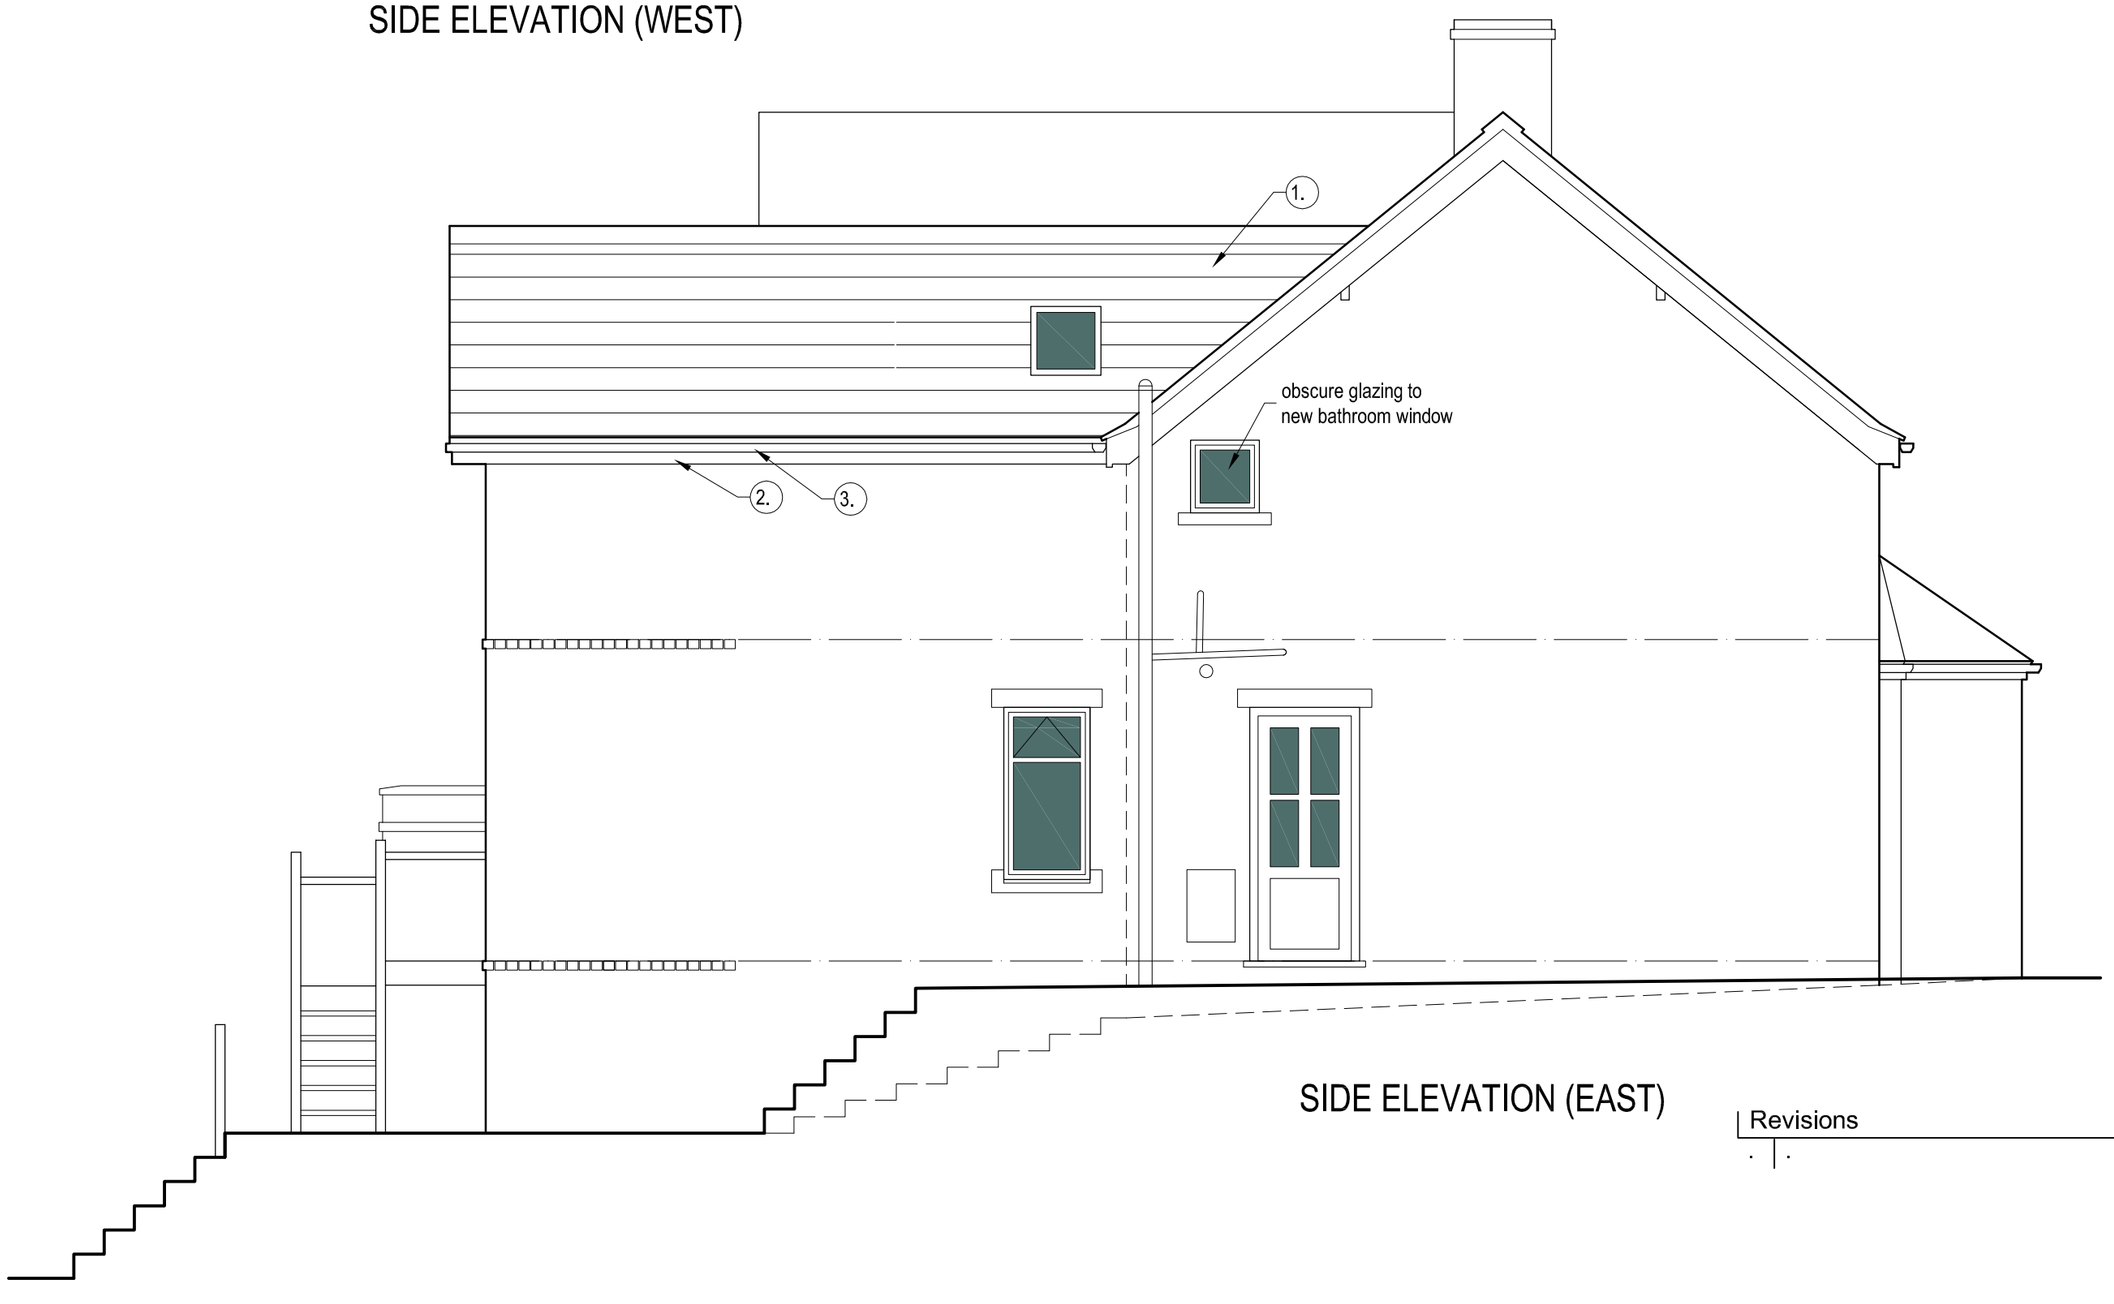

SIDE ELEVATION (EAST)

MATERIALS KEY

1. Terracotta plain clay tile
2. white Upvc facias, bargeboards and soffits
3. brown square section rainwater goods
4. red facing brick
5. white Upvc dg windows

0 1 2 3m

Revisions

. . .

job	27 Hight Street, Kingsely, ST10 2AF Extension and Alterations			
title	Ground Floor/ Block Plan			
date 06.11.20	scale 1/50 @ A2	drawn by RA	dwg. no. 27HS02-01	rev. .

Ian Ankers architecture
Building and Design Consultants
Ryecroft Farm, Rushton Spencer, Macclesfield, SK11 0RP
t 01260 546944
e ross@ianankers.co.uk
w www.ianankers.co.uk