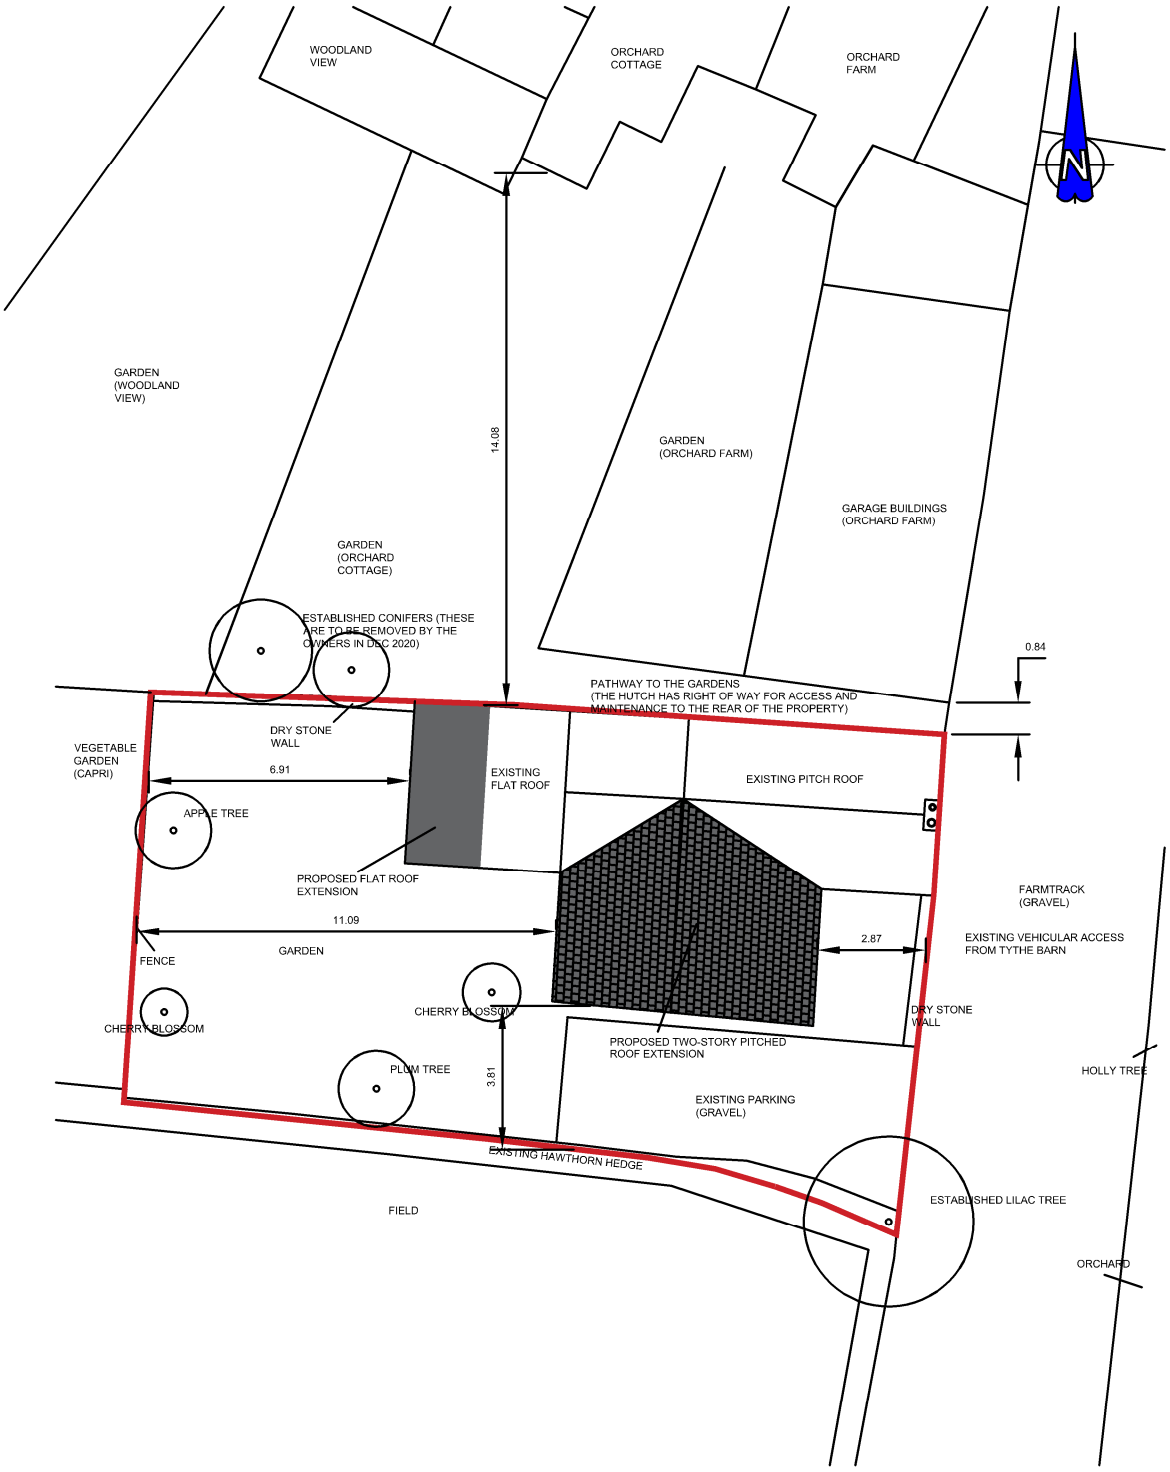

Site Plan:
Scale 1:200 @ A4

The Hutch
Tythe Barn, Alton, Staffordshire
ST10 4AZ