RELATIVE HEIGHTS DETAIL
PER PLANNER'S REQUEST.

Drg N° 12/9/16

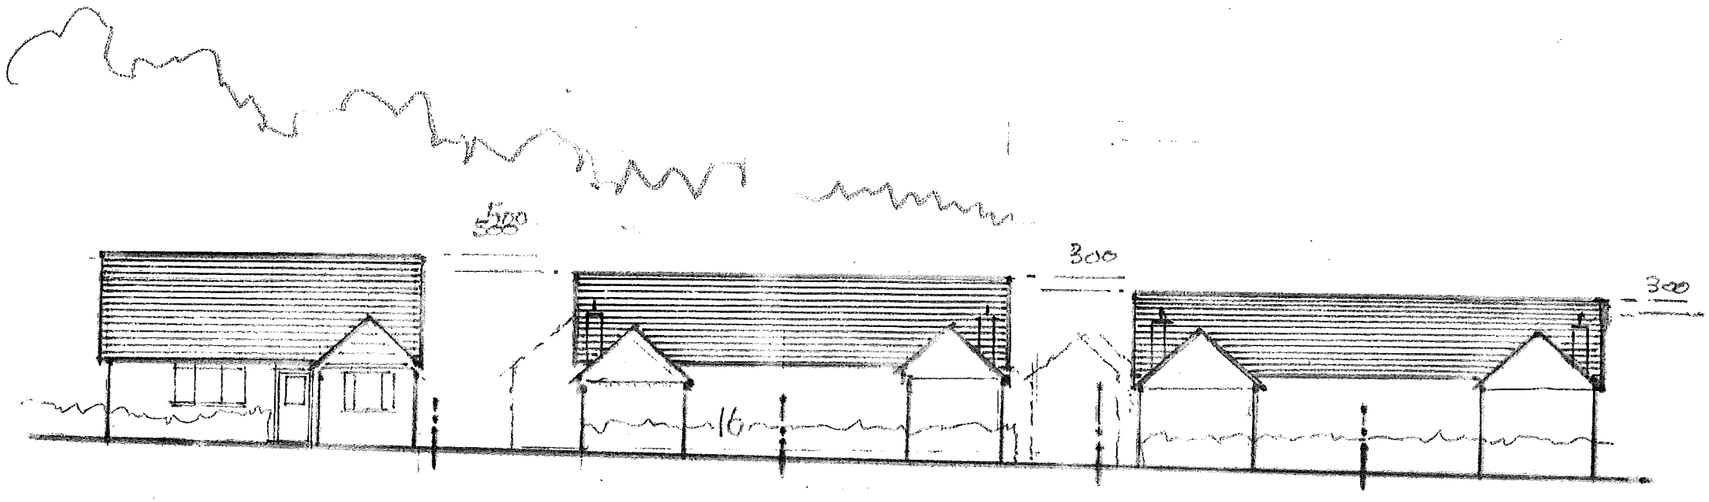

PROPOSAL EXISTING DWELLINGS.

N.B. COMPATIBLE EAVES HEIGHT
RIDGE RAISED BY 200mm

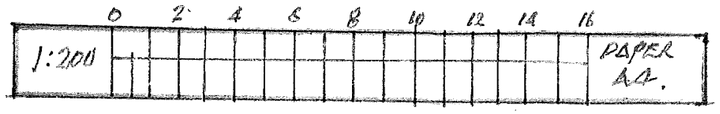

App'l. SMD/2017/0401 outline PP.

RESERVED MATTERS DETAIL

PLOT ADJACENT TO
16, OAKDENE CLOSE
BLYTH BRIDGE STAFFS ST11 9NH.