
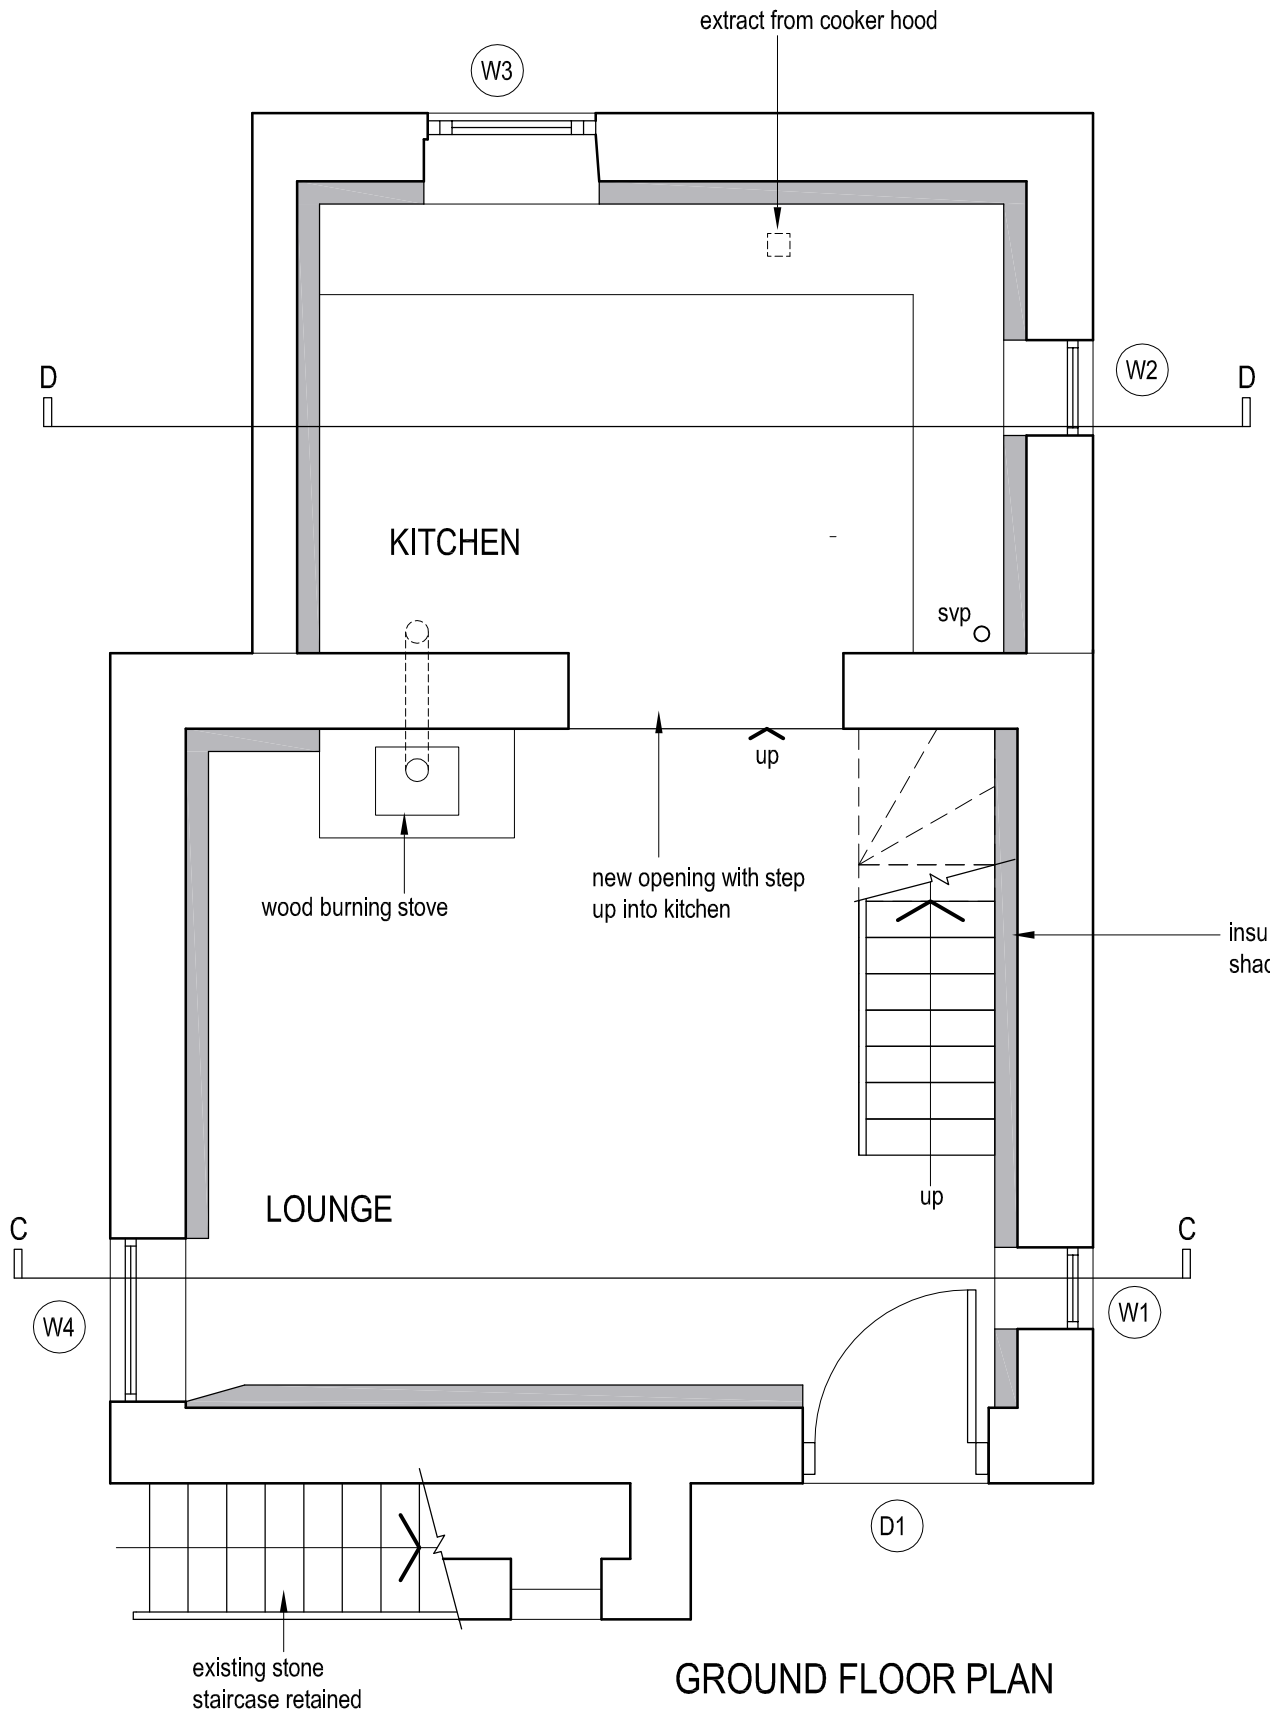


GROUND FLOOR PLAN

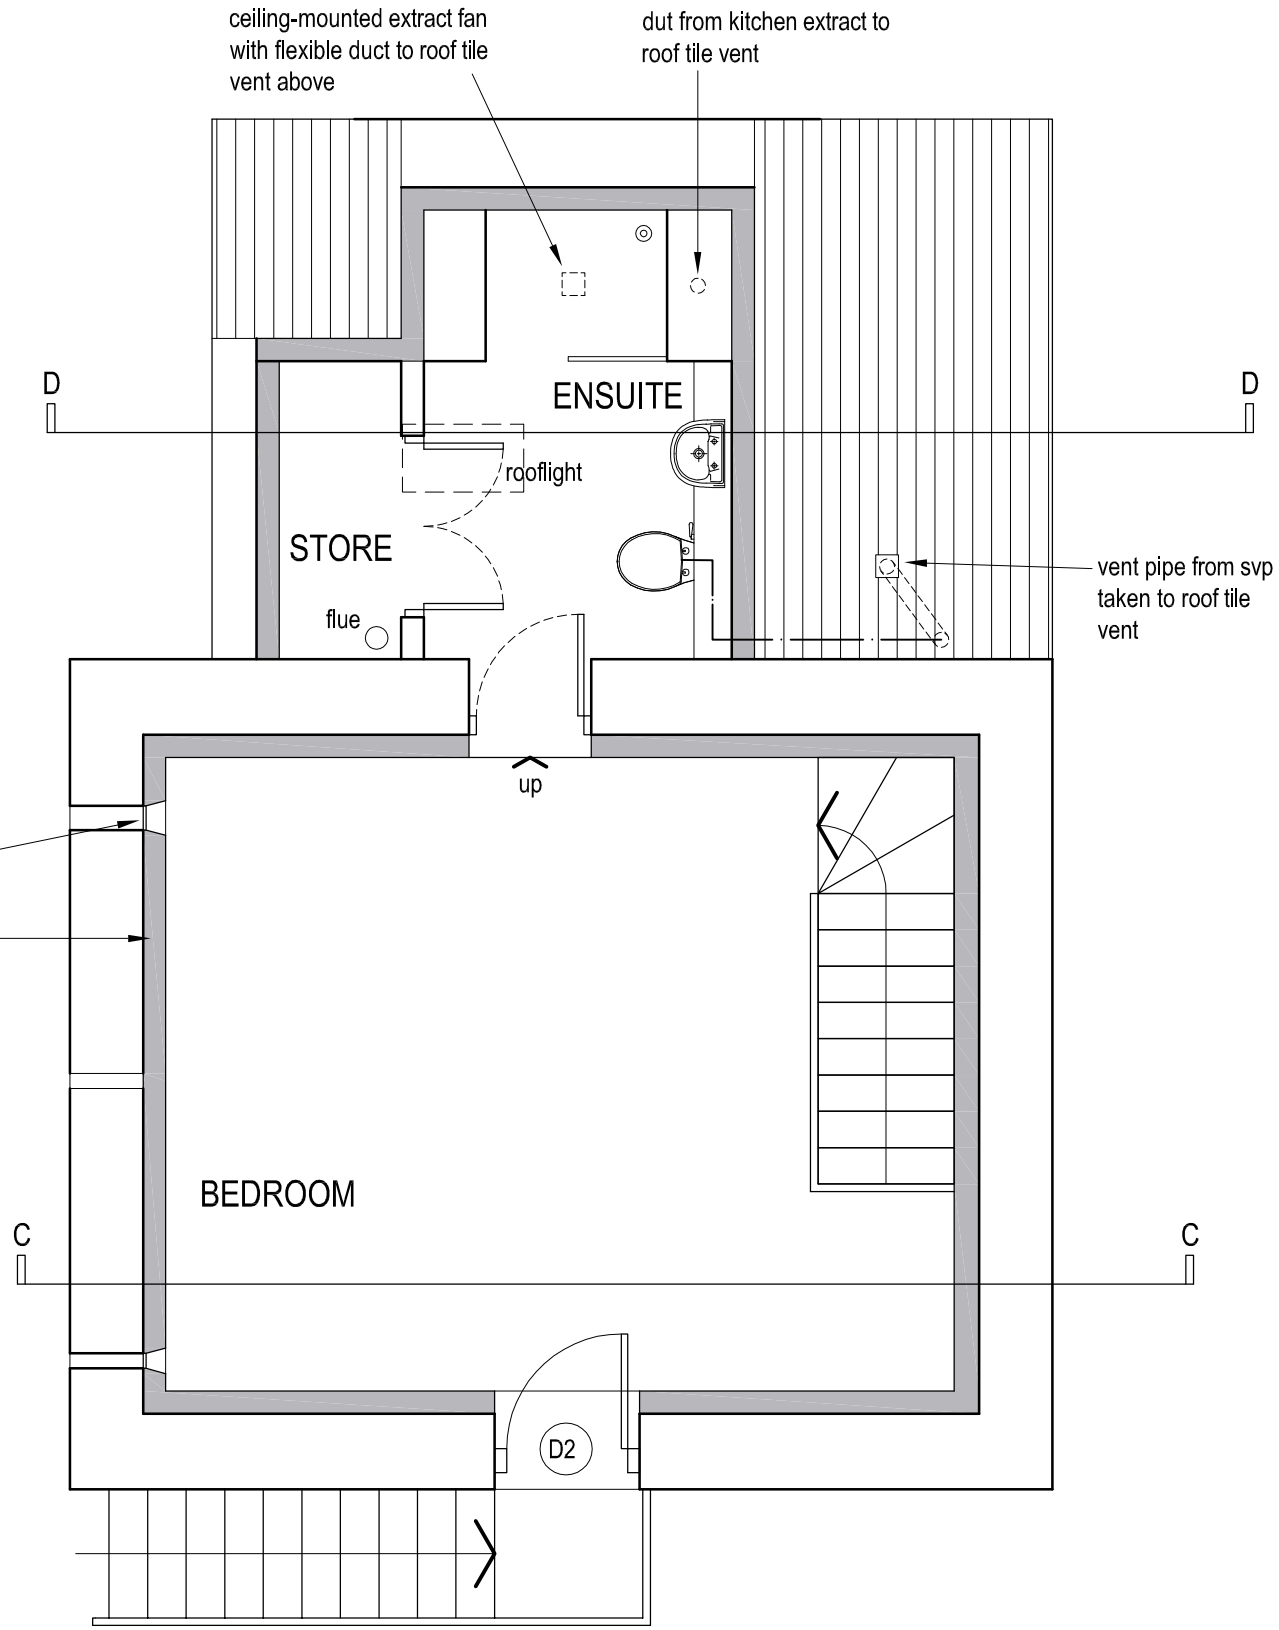

FIRST FLOOR PLAN

0 1 2 3m

Revisions		
A	Rooflights rev	05.10.20
B	Door & window refs added	19.10.20
C	Extract and ventilation ducts added	16.11.20

job Barnes Lea Farm, Rushton Spencer
Barn Conversion to Dwelling

title Plans as Proposed

date	scale	drawn by	dwg. no.	rev.
11.02.20	1/50 @ A3	..	BLF2-05	C

Ian Ankers architecture
Building and Design Consultants
Ryecroft Farm, Rushton Spencer, Macclesfield, SK11 0RP
t 01260 546944
e ian@ianankers.co.uk
w www.ianankers.co.uk