

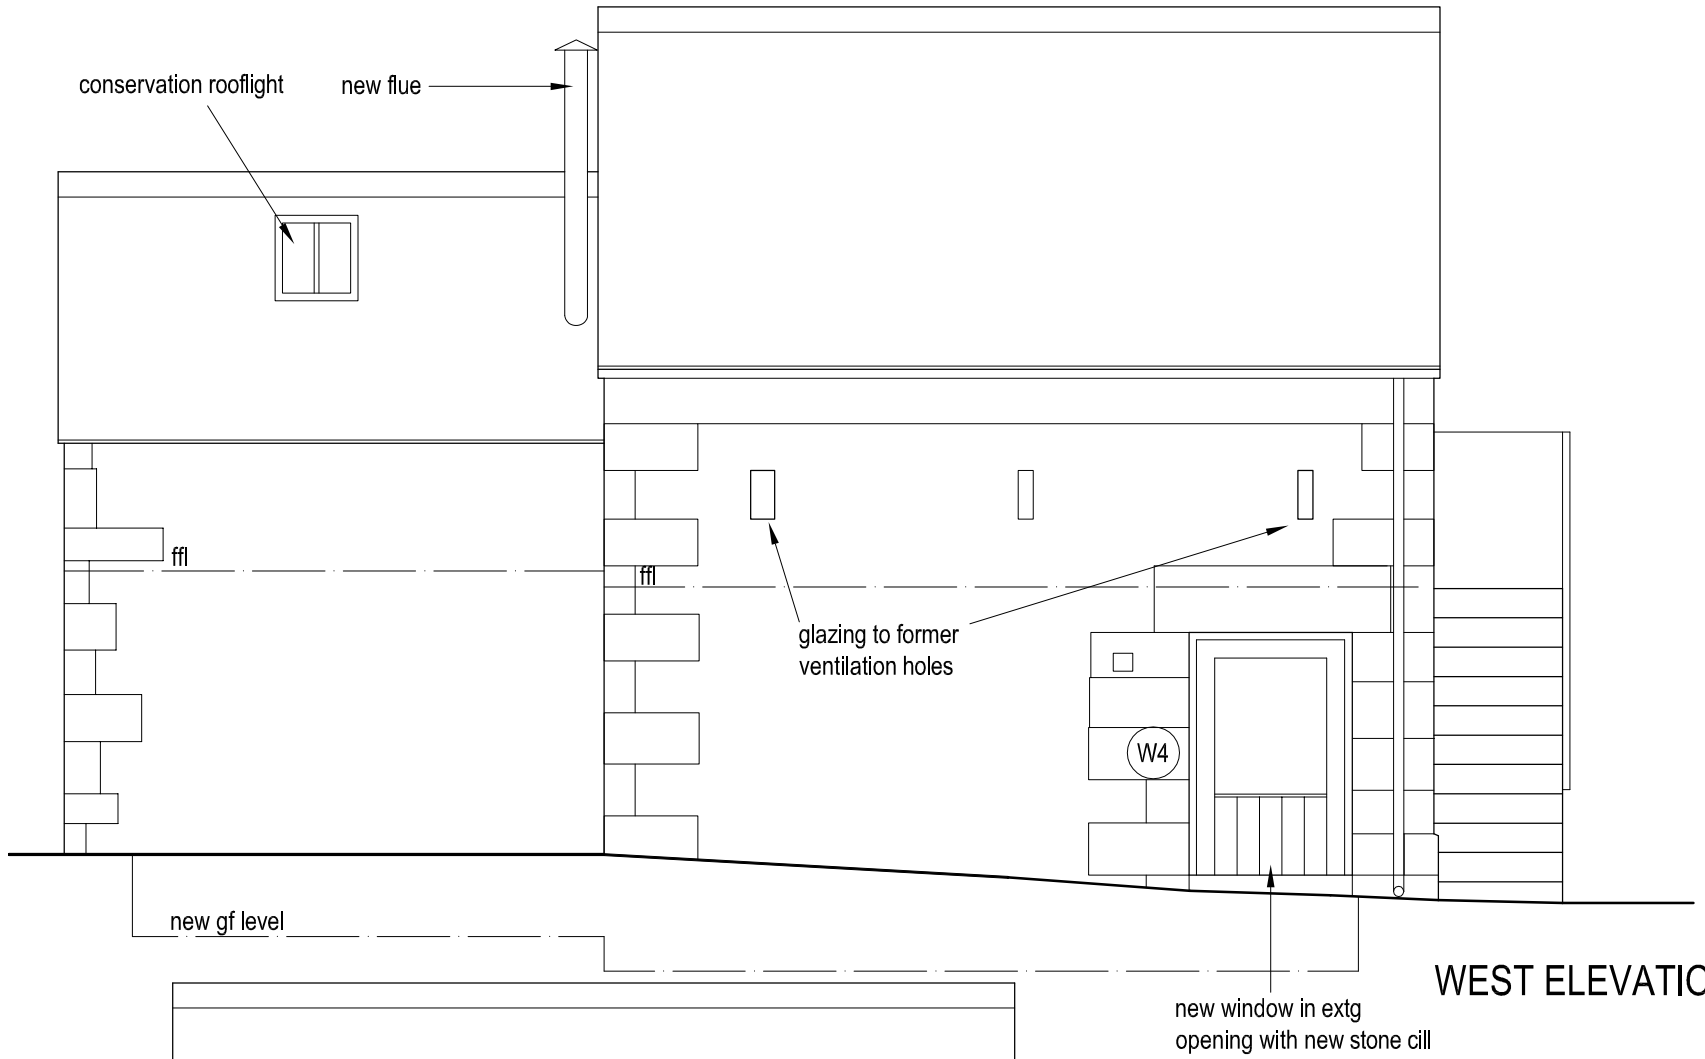



WEST ELEVATION

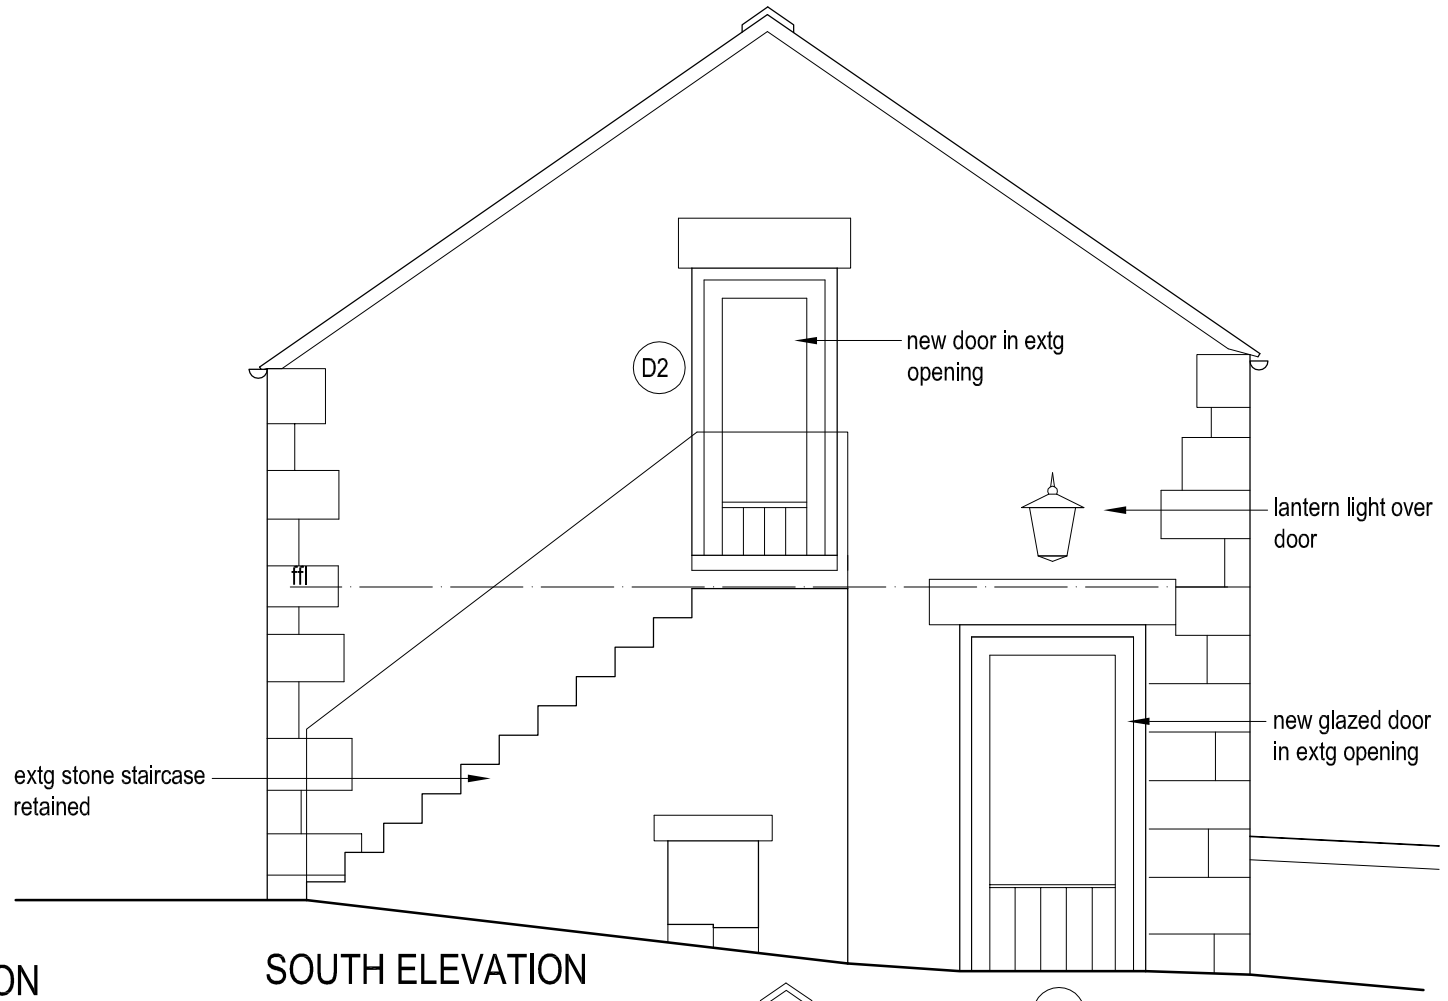

SOUTH ELEVATION

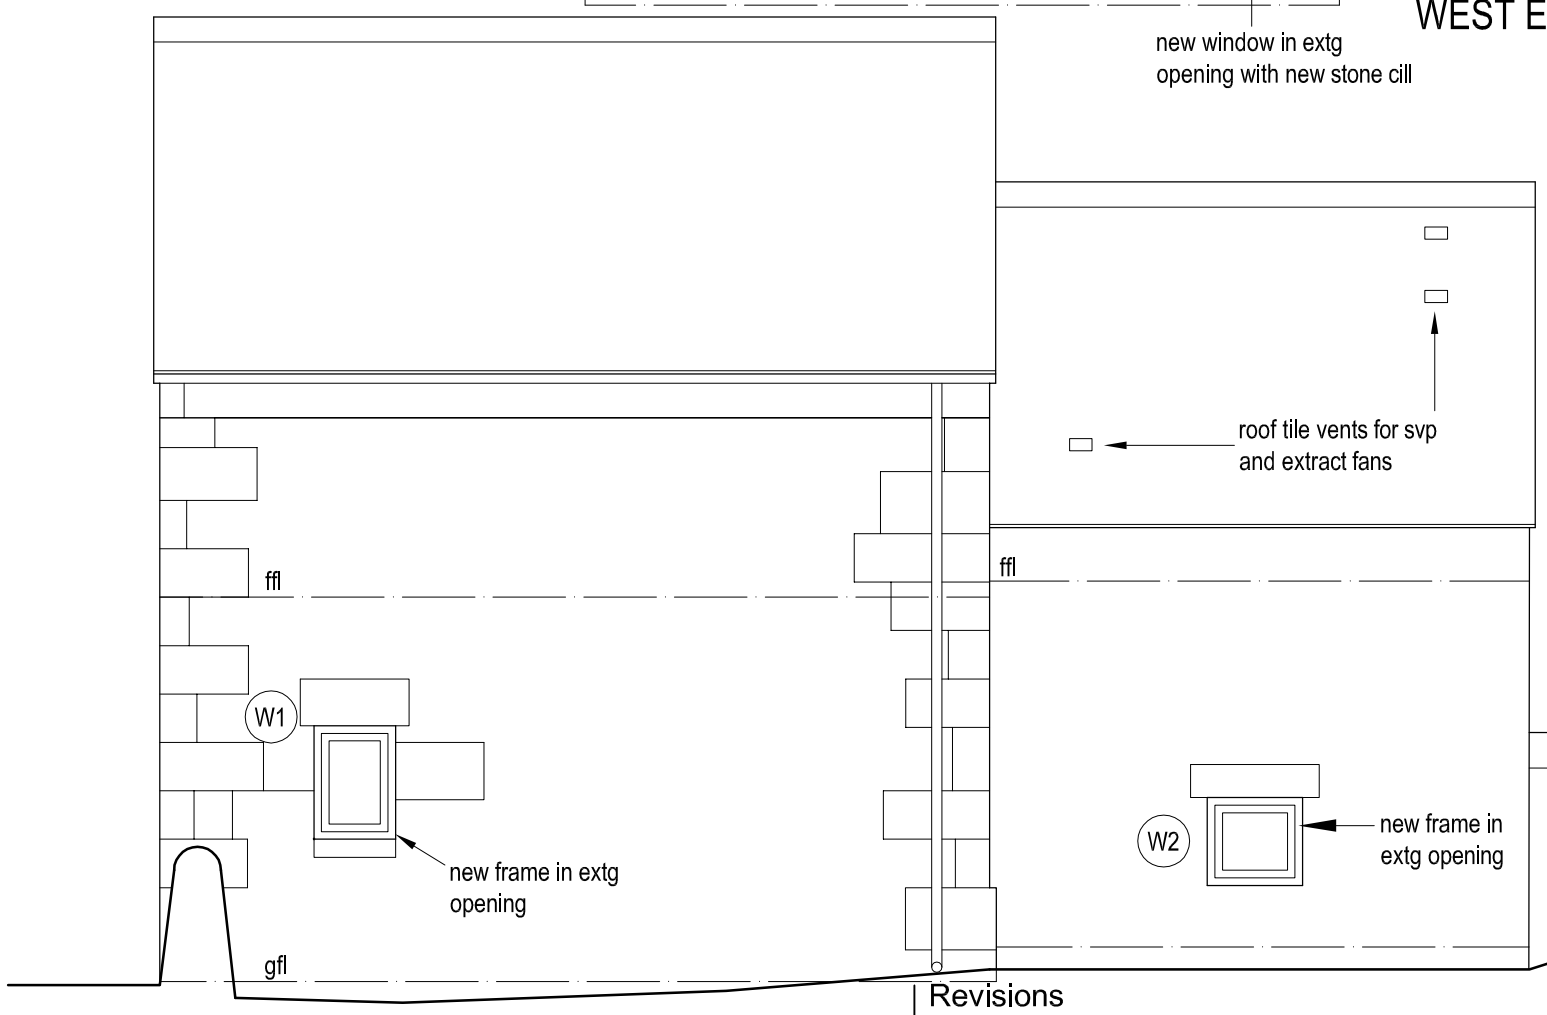

EAST ELEVATION

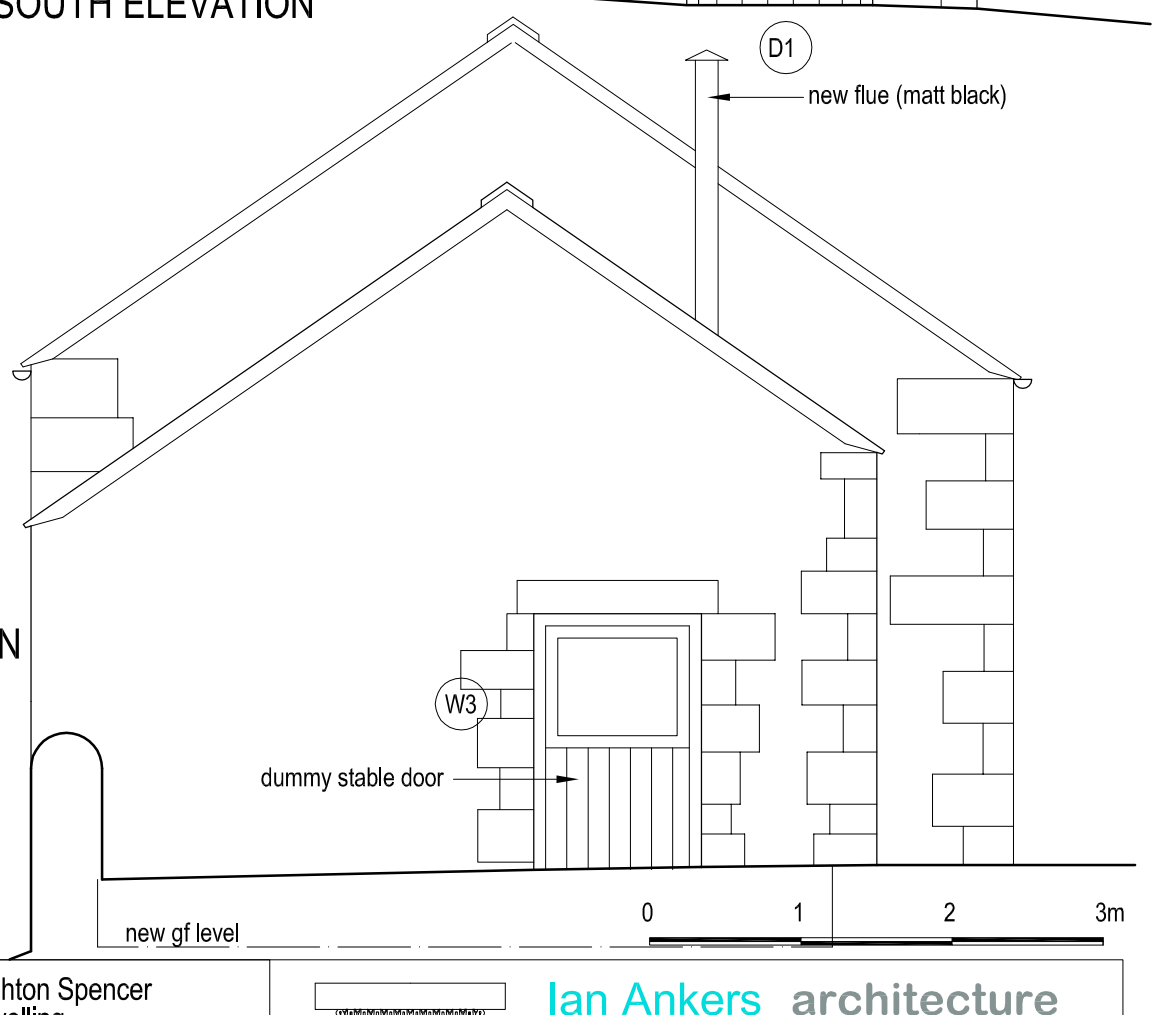

NORTH ELEVATION

Revisions		
A	Bedroom door rev	18.02.20
B	Rooflights, window to west elevation & flue rev	05.10.20
C	Door & window refs and external lighting added	19.10.20
D	Window W3 rev	20.10.20
E	Roof tile vents added	16.11.20

job Barnes Lea Farm, Rushton Spencer
Barn Conversion to Dwelling

title Elevations as Proposed

date	scale	drawn by	dwg. no.	rev.
29.01.20	1/50 @ A3	..	BLF2-07	E

Ian Ankers architecture
Building and Design Consultants
Ryecroft Farm, Rushton Spencer, Macclesfield, SK11 0RP
t 01260 546944
e ian@ianankers.co.uk
w www.ianankers.co.uk