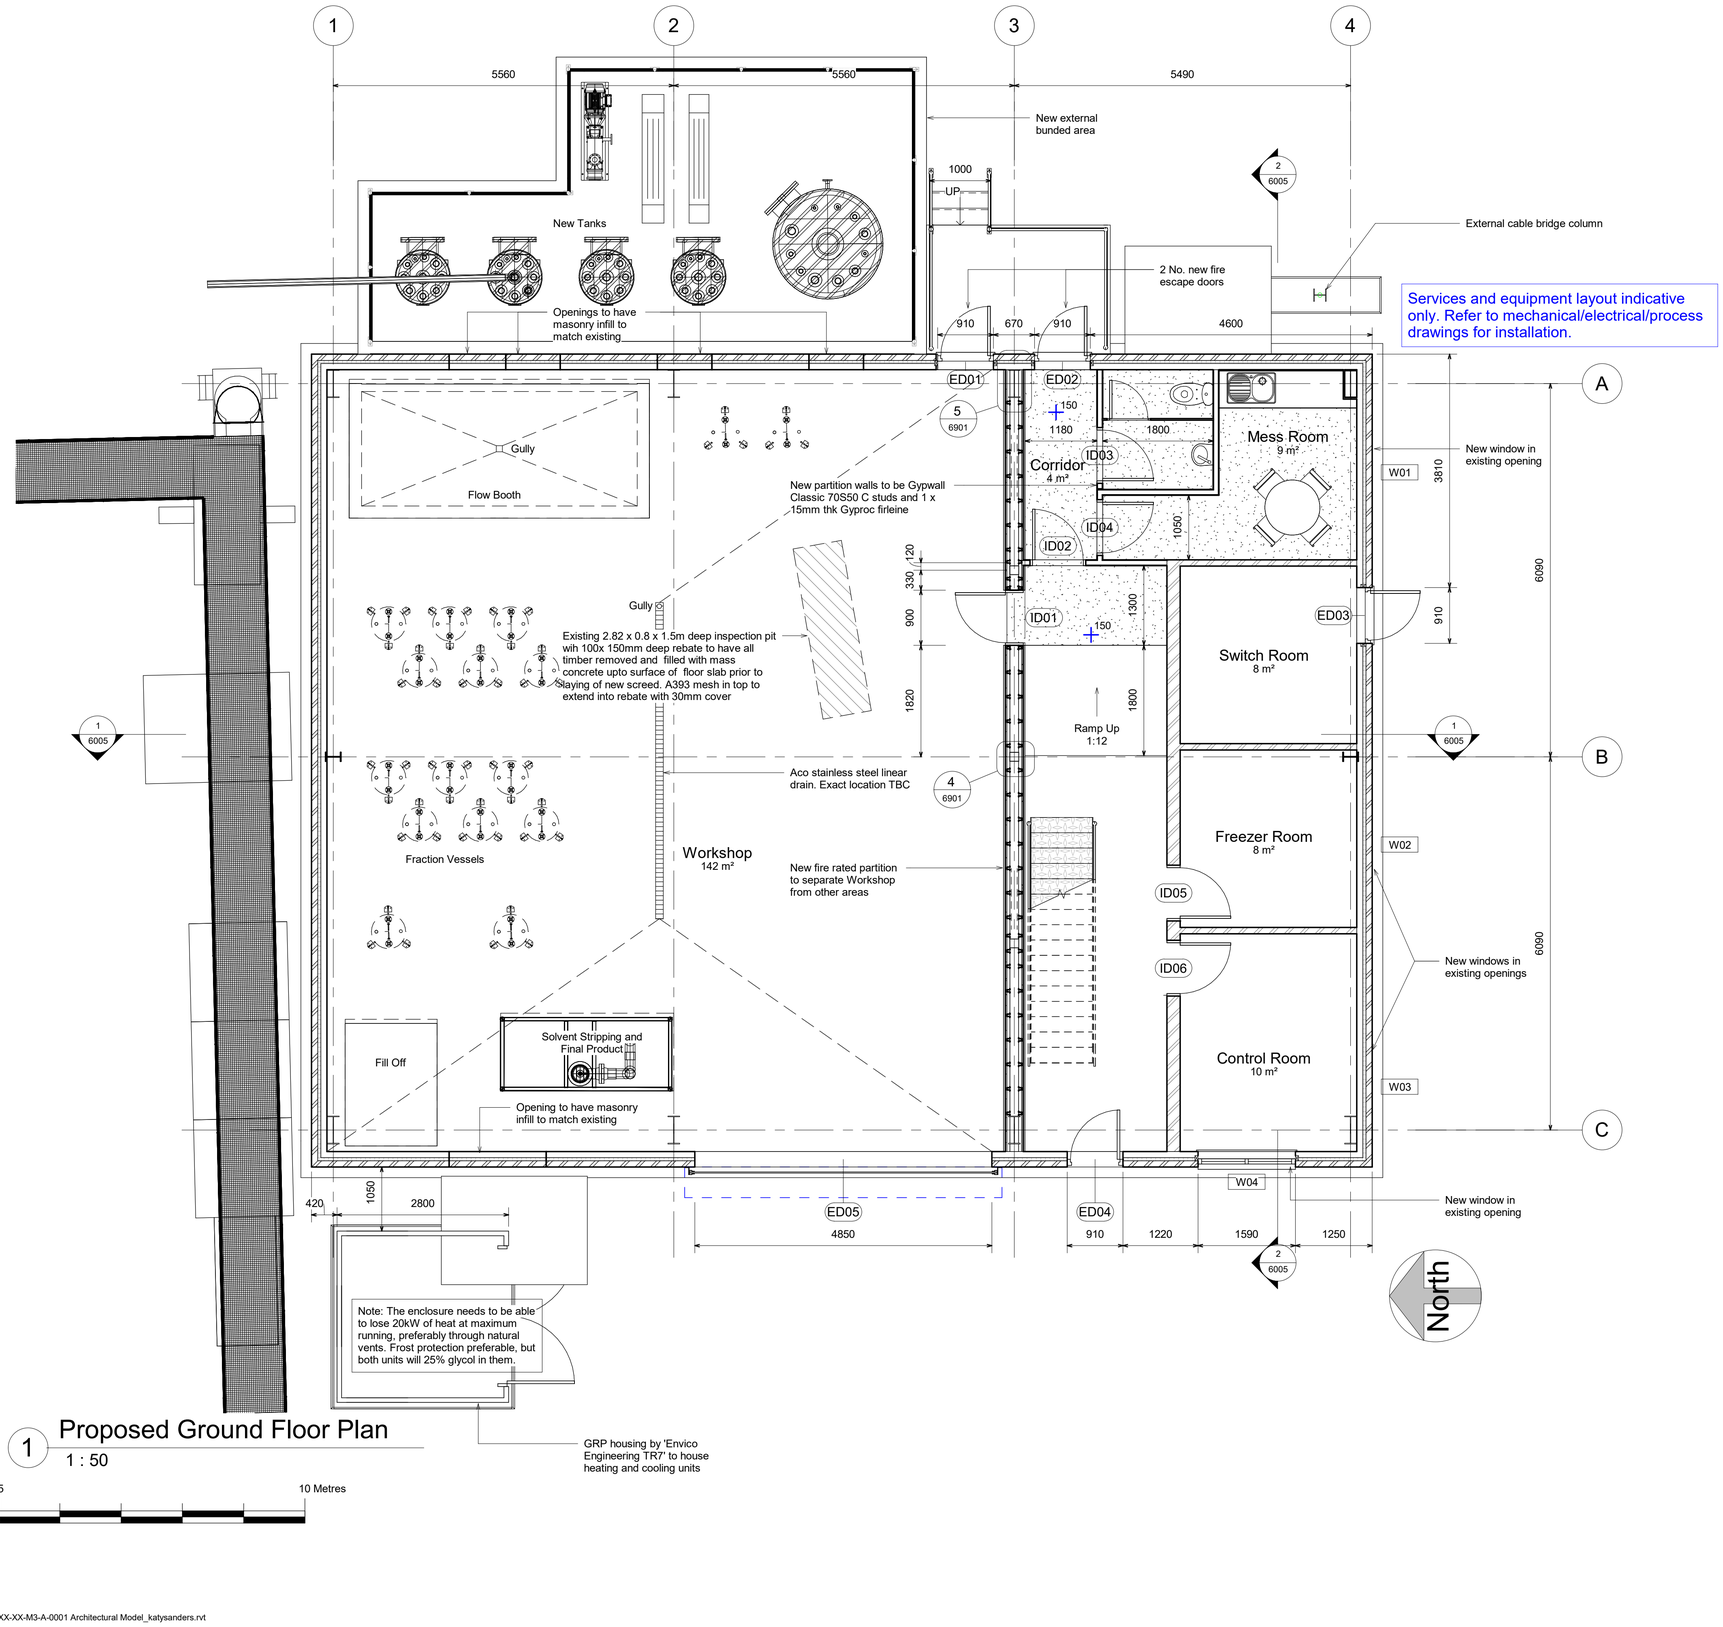

1 Proposed Ground Floor Plan

1 : 50

0 1 2 3 4 5 10 Metres

Scale 1:50

Print Date and Time: 19/11/2020 11:07:49

General Notes:

1. The drawings, design and all information contained therein are the sole copyright of Norder Design Associates (NDA) and reproduction in any form is forbidden unless permission is obtained in writing.
2. This drawing is to be read in conjunction with all other relevant Architects, Engineers and specialists drawings, details and specifications.
3. Conflicting information shown on the NDA drawings or discrepancies between the information given by NDA and that provided by others must be referred to NDA before work proceeds.
4. Dimensions must not be scaled from this drawing, except by the Local Planning Authority for the planning purpose.
5. Dimensions marked 'dimension to be site checked' are subject to confirmation by site measurement before construction proceeds.
6. Subcontractor surveys, such as for the purposes of steelwork installation, take precedence over `site dimensions' indicated on this drawing. All surveys should ensure an accurate fit of components.
7. Temporary works associated with the construction of the project shall be the responsibility of the Principal Contractor.
8. Where any temporary works or scaffolding are required the Principal Contractor shall appoint a competent and suitably experienced Temporary Works Coordinator (TWC). Refer to BS 5975 for guidance on temporary works and the role of a TWC.
9. Calculations and drawings of all Contractor designed structural items associated with NDA's design responsibilities shall be submitted to the Engineer for comment at least 10 days prior to manufacture. Any comments made by NDA do not absolve the Contractor of his design responsibilities.

REV	DATE	AMENDMENT	BY	CHK
C1	04.11.20	ISSUED FOR CONSTRUCTION	MJG	TD
P3	29.10.20	Existing inspection pit details added. Step in Workshop shown in front of Door ID01. External Pipebridge column shown.	MJG	TD
P2	29.10.20	Ramp added. Doors Ed03 and ID01 position adjusted.	MJG	TD
P1	21.10.20	First Issue	MJG	TD

CLIENT

CRODA

PROJECT

Project Forward

DRAWING TITLE

Plan - Ground Floor - Proposed

NORDER
Consulting Engineers and Architects
Beech Lawn, Green Lane, Belper, Derby DE56 1BY
Tel: 01773 824414 Fax: 01773 823305
e-mail: enquiries@norder.co.uk

SCALE 1 : 50 SHEET SIZE A1 NDA Ref: 8602

SUITABILITY PLANNING

DRAWING NO. 8602-NDA-ZZ-00-DR-A-4510 REV C1

Revit Model Location \\NOD-DC2012R2-01\RedirectedFolders\katysanders\My Documents\8602-NDA-XX-XX-M3-A-0001 Architectural Model_katysanders.rvt