Plastisol coated roof box profile metal cladding in Slate Blue, with ridge and barge boards at the gable ends

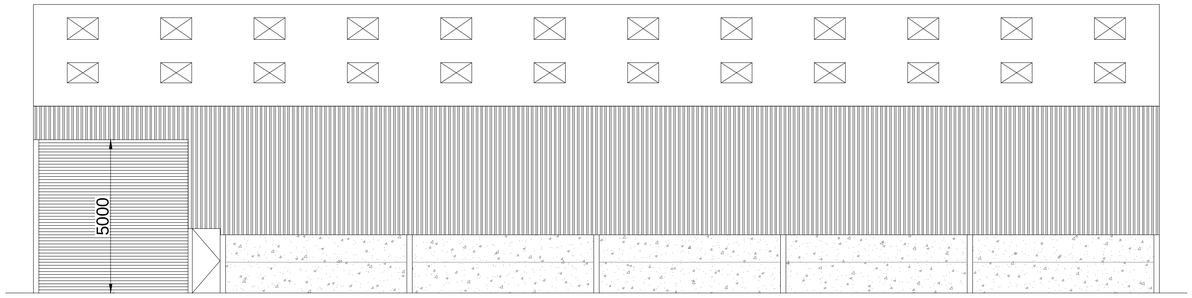

SOUTH ELEVATION

Plastisol coated box profile metal cladding in Slate Blue down to 2m concrete panels, excluding roller shutter door and personnel door

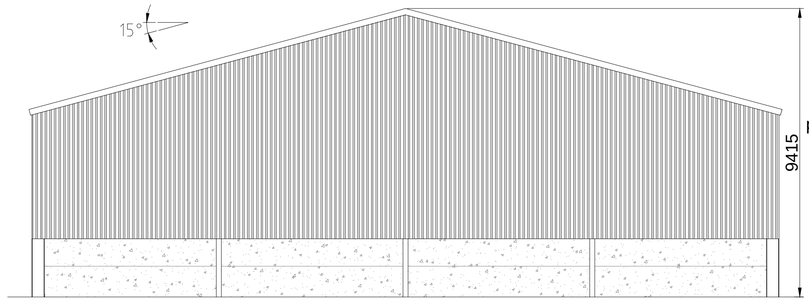

EAST ELEVATION

Plastisol coated box profile metal cladding in Slate Blue down to 2m concrete panels

Plastisol coated roof box profile metal cladding in Slate Blue, with ridge and barge boards at the gable ends

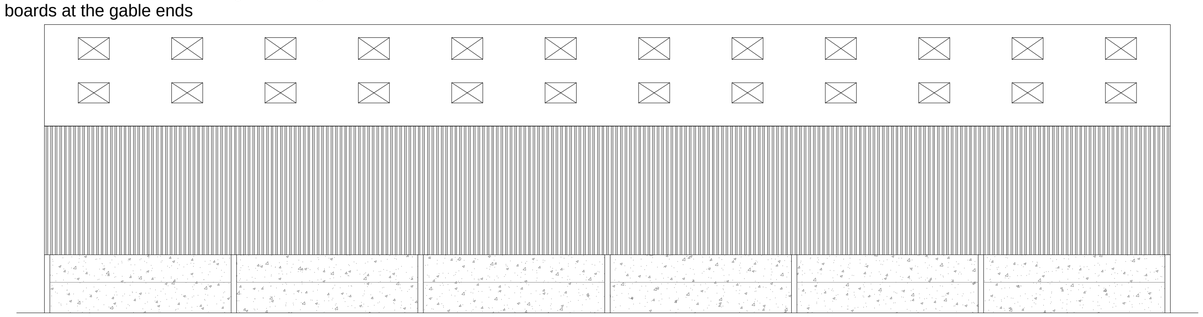

NORTH ELEVATION

Plastisol coated box profile metal cladding in Slate Blue down to 2m concrete panels

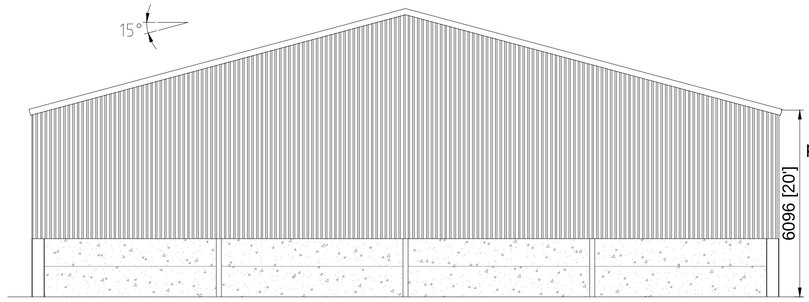

WEST ELEVATION

Plastisol coated box profile metal cladding in Slate Blue down to 2m concrete panels

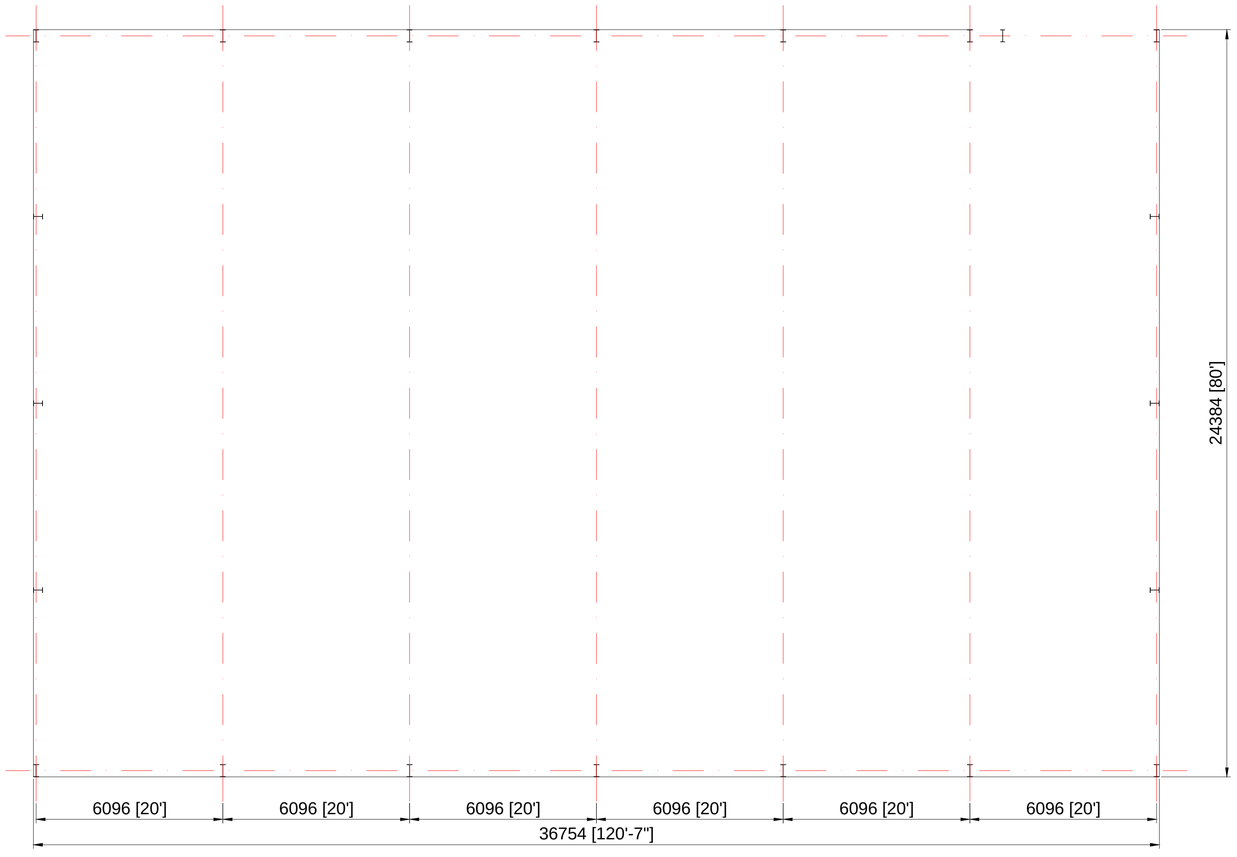

BUILDING LAYOUT

Rev	Date	Description
B	20/11/2020	Roof changed to metal box profile sheets in Slate Blue
A	10/11/2020	R/S Door increased

M J BARRETT
CONSTRUCTIONS
Brookside Business Park
Brookside Road
Uttoxeter Staffs.
ST14 8AT
tel 01889 564253 fax 01889 564210

Client
Mr Robert Whitehurst

Project
Proposed site at
Parkfields Farm,
Cherry Lane,
Cheadle,
Staffordshire, ST10 4QS

Title
Planning

Drawn KJ	Date 09/11/2020
Checked -	Scale 1:100 @ A1

Status
-

Drg No.	Rev
4082-01	B

DO NOT SCALE. IF IN DOUBT ASK

This drawing is Copyright. It is sent to you in confidence. It must not be copied or disclosed to third parties without our written permission. It remains our property and must be returned on request.