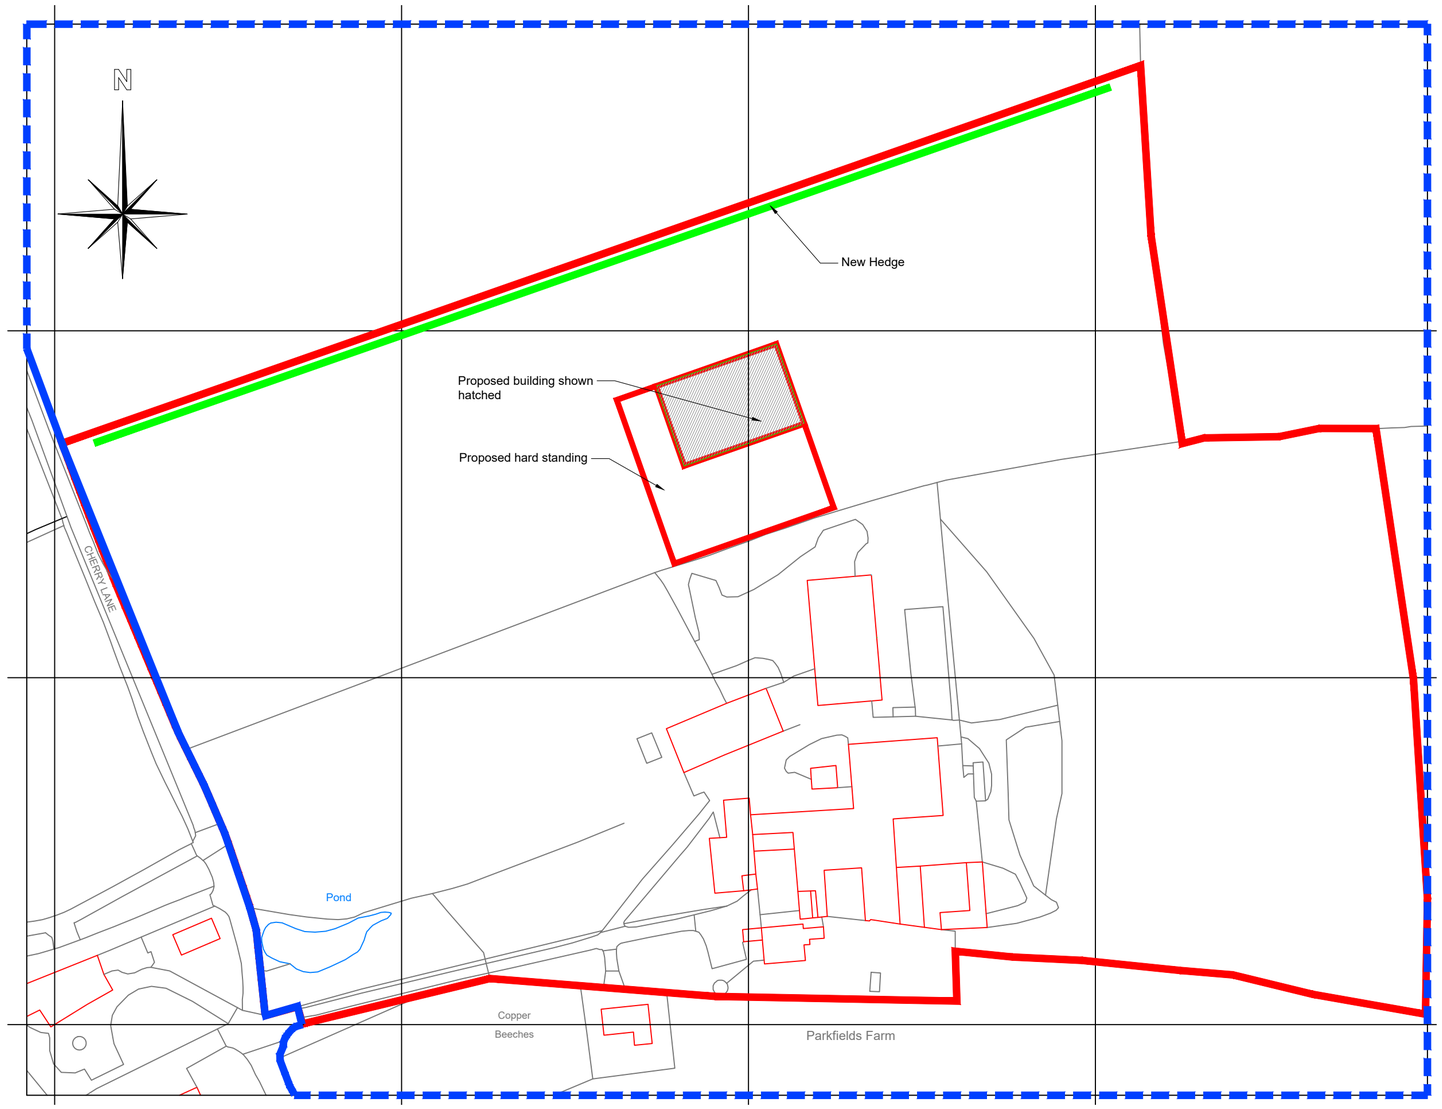

SITE LOCATION, 1:1250@A2

©Crown Copyright and database rights 2020 OS Licence no. 100041041

Scale 0 40 80 / 20 60 100 metre

Rev	Date	Description
A	20/11/2020	Proposed building position amended

M J BARRETT
CONSTRUCTIONS
Brookside Business Park
Brookside Road
Uttoxeter Staffs.
ST14 8AT
tel 01889 564253 fax 01889 564210

Client
Mr Robert Whitehurst

Project
Proposed site at
Parkfields Farm,
Cherry Lane,
Cheadle,
Staffordshire, ST10 4QS

Title
Planning
Site Location & Block Plan

Drawn	Date
KJ	09/11/2020
Checked	Scale
-	-:-

Status
-

Drg No. 4082-02 Rev A

DO NOT SCALE. IF IN DOUBT ASK

This drawing is Copyright. It is sent to you in confidence. It must not be copied or disclosed to third parties without our written permission. It remains our property and must be returned on request.