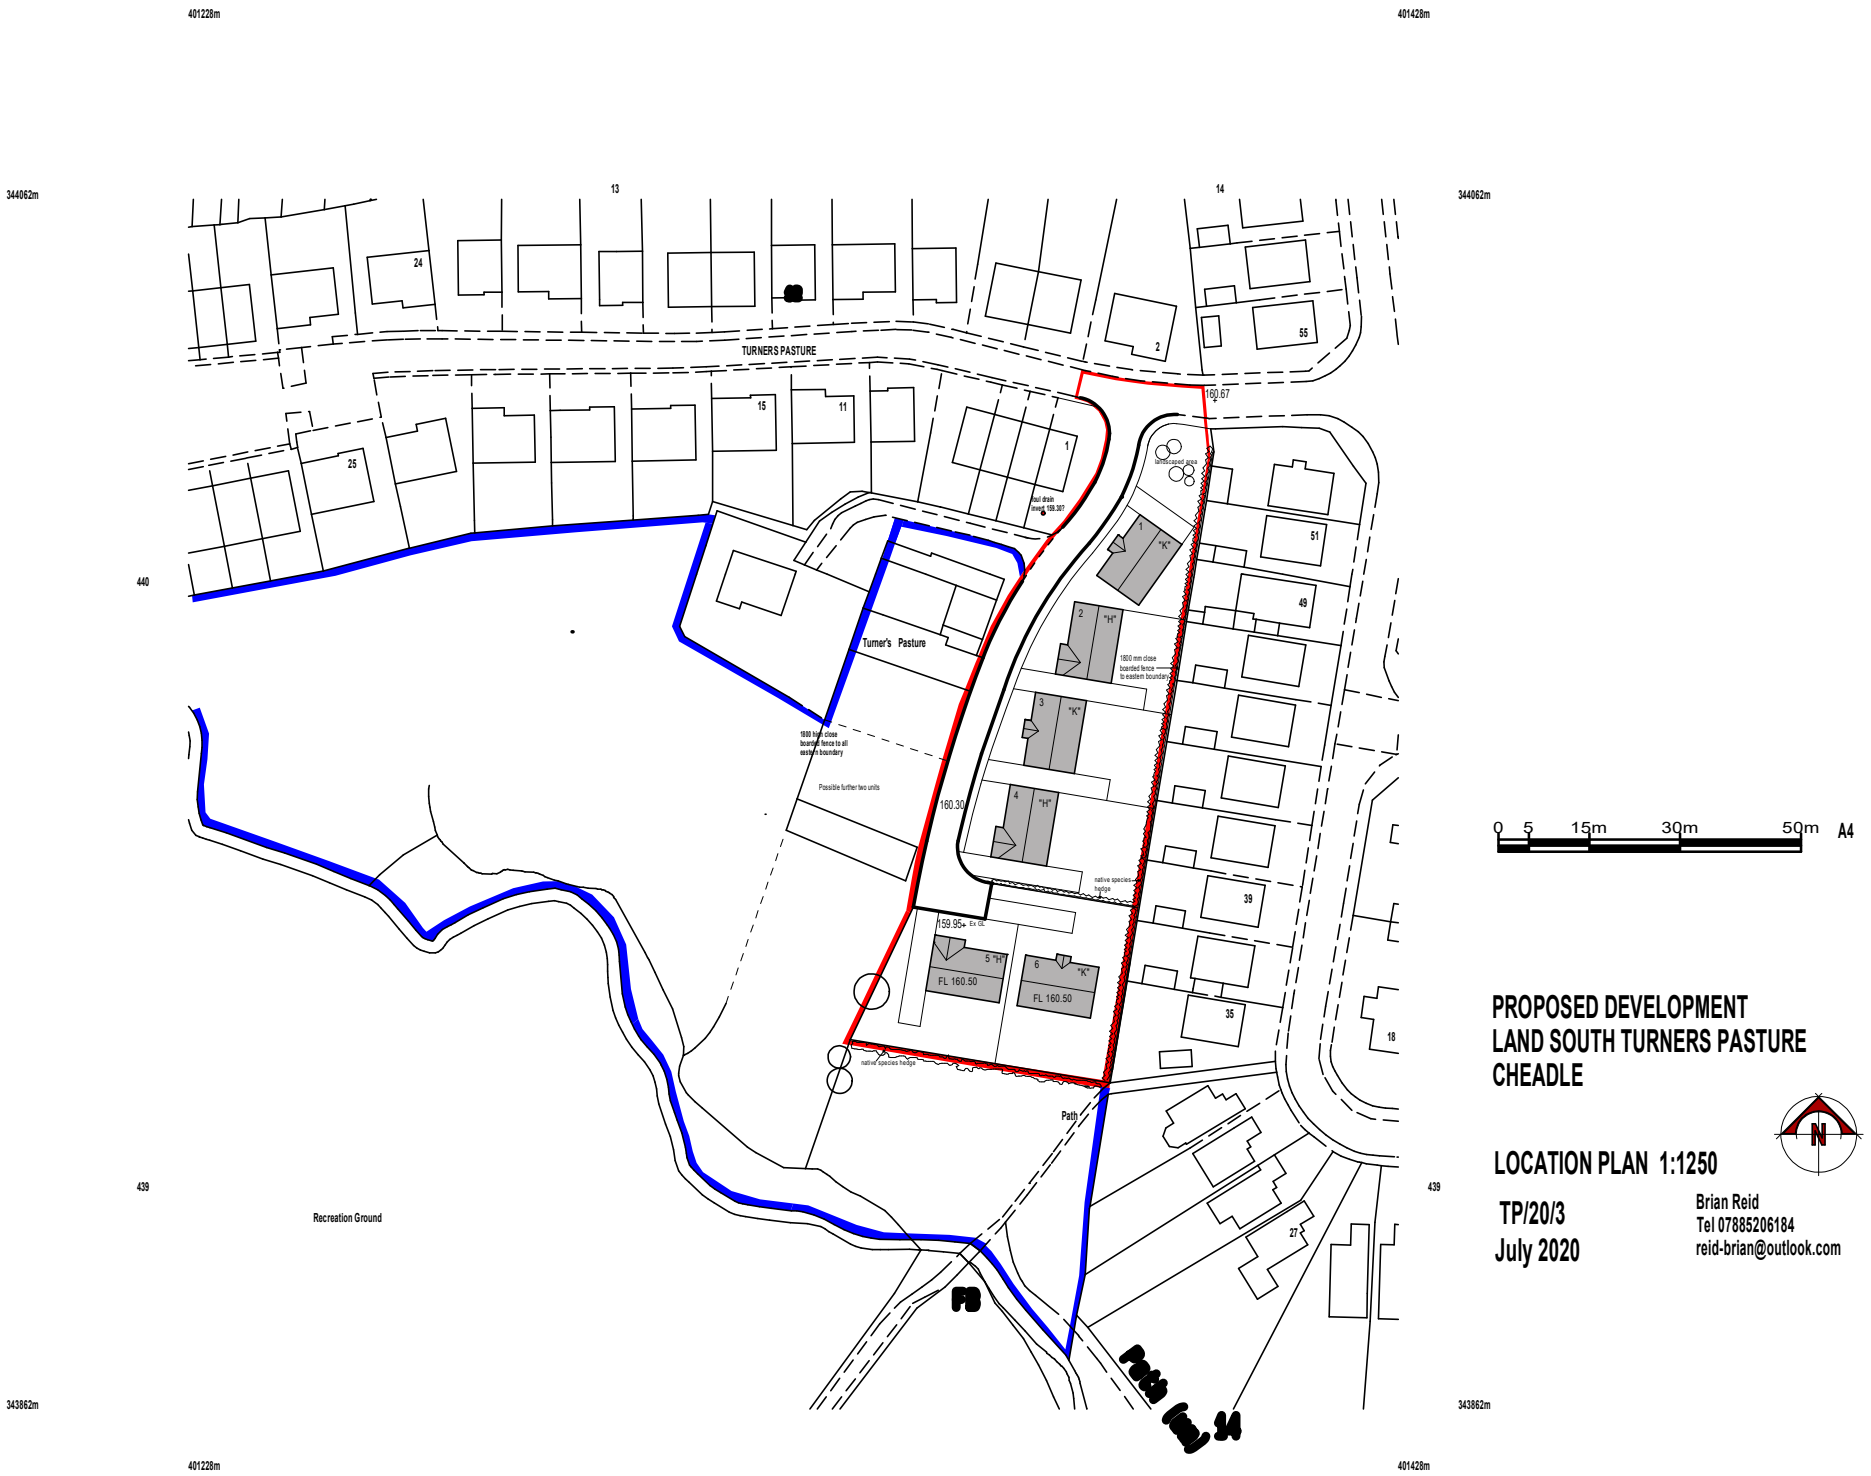

401228m
401428m
344062m
343862m
13
14
TURNERS PASTURE
24
25
15
11
1
2
55
51
49
39
35
18
27
160.67
160.30
59.95
Ex GL
FL 160.50
FL 160.50
Turner's Pasture
Possible further two units
1800 high close boarded fence to all eastern boundary
1800 mm close boarded fence to eastern boundary
native species hedge
native species hedge
landscaped area
foul drain invert 159.387
Path
Recreation Ground
FB
Path No. 44
440
439
0 5 15m 30m 50m A4
PROPOSED DEVELOPMENT
LAND SOUTH TURNERS PASTURE
CHEADLE
LOCATION PLAN 1:1250
TP/20/3
July 2020
Brian Reid
Tel 07885206184
reid-brian@outlook.com
20 0 20 40 60 80 100