
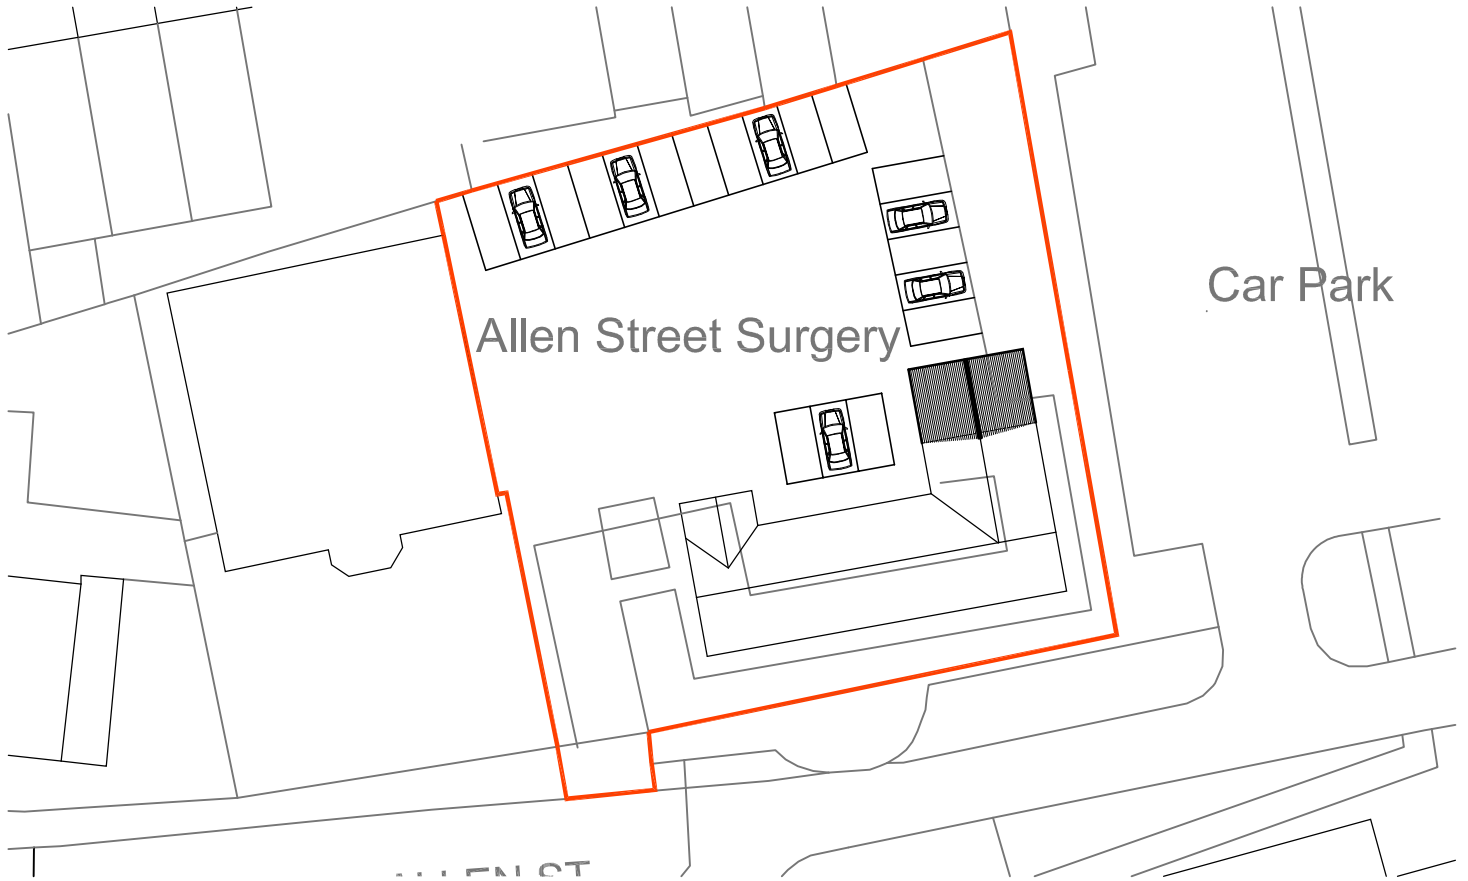


Block Plan 1:500

0 10 20 50 100

SCALE BAR 1:500

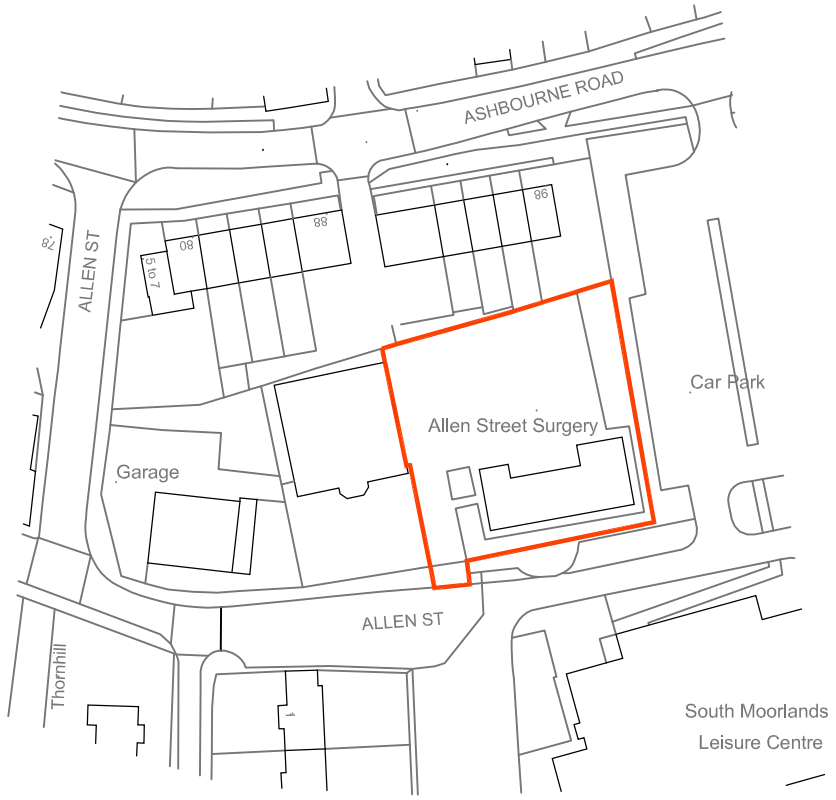

0 25 50 100 200

SCALE BAR 1:1250

Crown Copyright and database rights 2020 OS Licence no. 100059809

Location Plan 1:1250

Proposed Extension And Internal Alterations To Increase Number Of Clinical Rooms And To Reconfigure Existing Admin Areas At Allen Street Clinic, Allen Street, Cheadle, Staffordshire ST10 1HJ

Allen Street Clinic - Dr. A. Garlapati

JPK DESIGN LTD
Architectural Design Specialists
83 Dimsdale Parade East
Wolstanton
Newcastle under Lyme
ST5 8DP
T:01782 622321
e : enquiries@jpkdesign.co.uk
w: www.jpkdesign.co.uk