


Serial number: 007690
© Crown copyright and database right 2020
This map is reproduced from Ordnance Survey material with the permission of Ordnance Survey on behalf of the Controller of His Majesty's Stationery Office. © Crown copyright. Unauthorised reproduction infringes Crown copyright and may lead to prosecution or civil proceedings.
Ordnance Survey
Ukmapcentre.com

Location Plan

Scale 1 : 1250

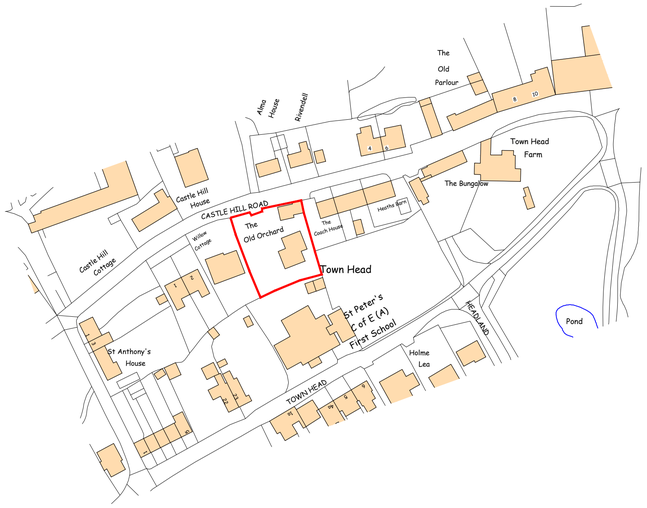

Existing Site Plan

Scale 1 : 200



Proposed Site Plan

Scale 1 : 200

PLANNING PURPOSES ONLY.

Notes:

1) The contractor to confirm details of the existing structure are correct prior to commencement of any works. if there are any discrepancies please contact us.

2) Soakaways are to be a minimum of 5.0m away from any building and 10.0m away from any water course.

3) All drainage details are indicative and should there be any discrepancies, please contact us to review or agree with the building control officer.

4) Contractor to locate the position of any existing services prior to excavation.

5) In any project in which a Party Wall Agreement is required, it is the contractor/ client responsibility.



SCALE 1:50



SCALE 1:100

CDM 2015

UNLESS NOTED OTHERWISE BELOW, REES CONSTRUCTION MANAGEMENT HAVE NOT IDENTIFIED ANY SIGNIFICANT RISK ASSOCIATED WITH THE DESIGN INTENT SHOWN ON THIS DRAWING WHICH COULD NOT BE MANAGED SAFELY BY A COMPETENT CONTRACTOR.

WHERE WE HAVE IDENTIFIED RISKS BELOW, REFER TO THE PROJECT RISK ASSESSMENTS ISSUED WITH DESIGN CALCULATIONS.

ELEMENT/OPERATION	IDENTIFIED HAZARDS
X X X	X X X

WHERE THE ABOVE IS BLANK -
NO UNUSUAL RISKS HAVE BEEN IDENTIFIED

RISK LEGEND

COMPULSORY ACTION

PROHIBITIVE ACITON

INFORMATION

WARNING

Rev.	Revision Description	Drn			Date

Rees
Construction Management

Address: 60 Carter Street, Uttoxeter, Staff, ST14 8EU.
Tel: 01889 227127

Client:

Ms Marisa Kelsall
The Old Orchard, Castle Hill Road,
Alton, ST10 4AJ

Title:

Barn Conversion
Existing and Proposed Site Plan
and Location Plan

Drawn by:	Date:	Index No.:
MA	Nov 2020	

Scales:

As Shown, Paper Size A1

Drawing No: RC0021 - 004

Revision: P0