



Existing Front Elevation 1:100



Existing Rear Elevation 1:00

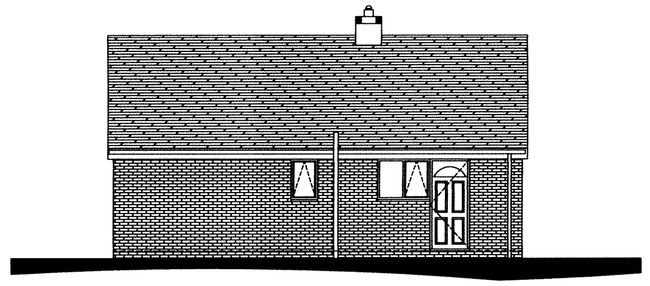


Existing Side Elevation 1:100

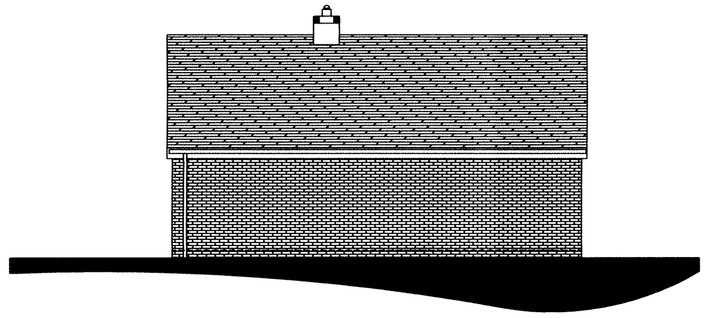


Existing Side Elevation 1:100



Scale Bar 1:100

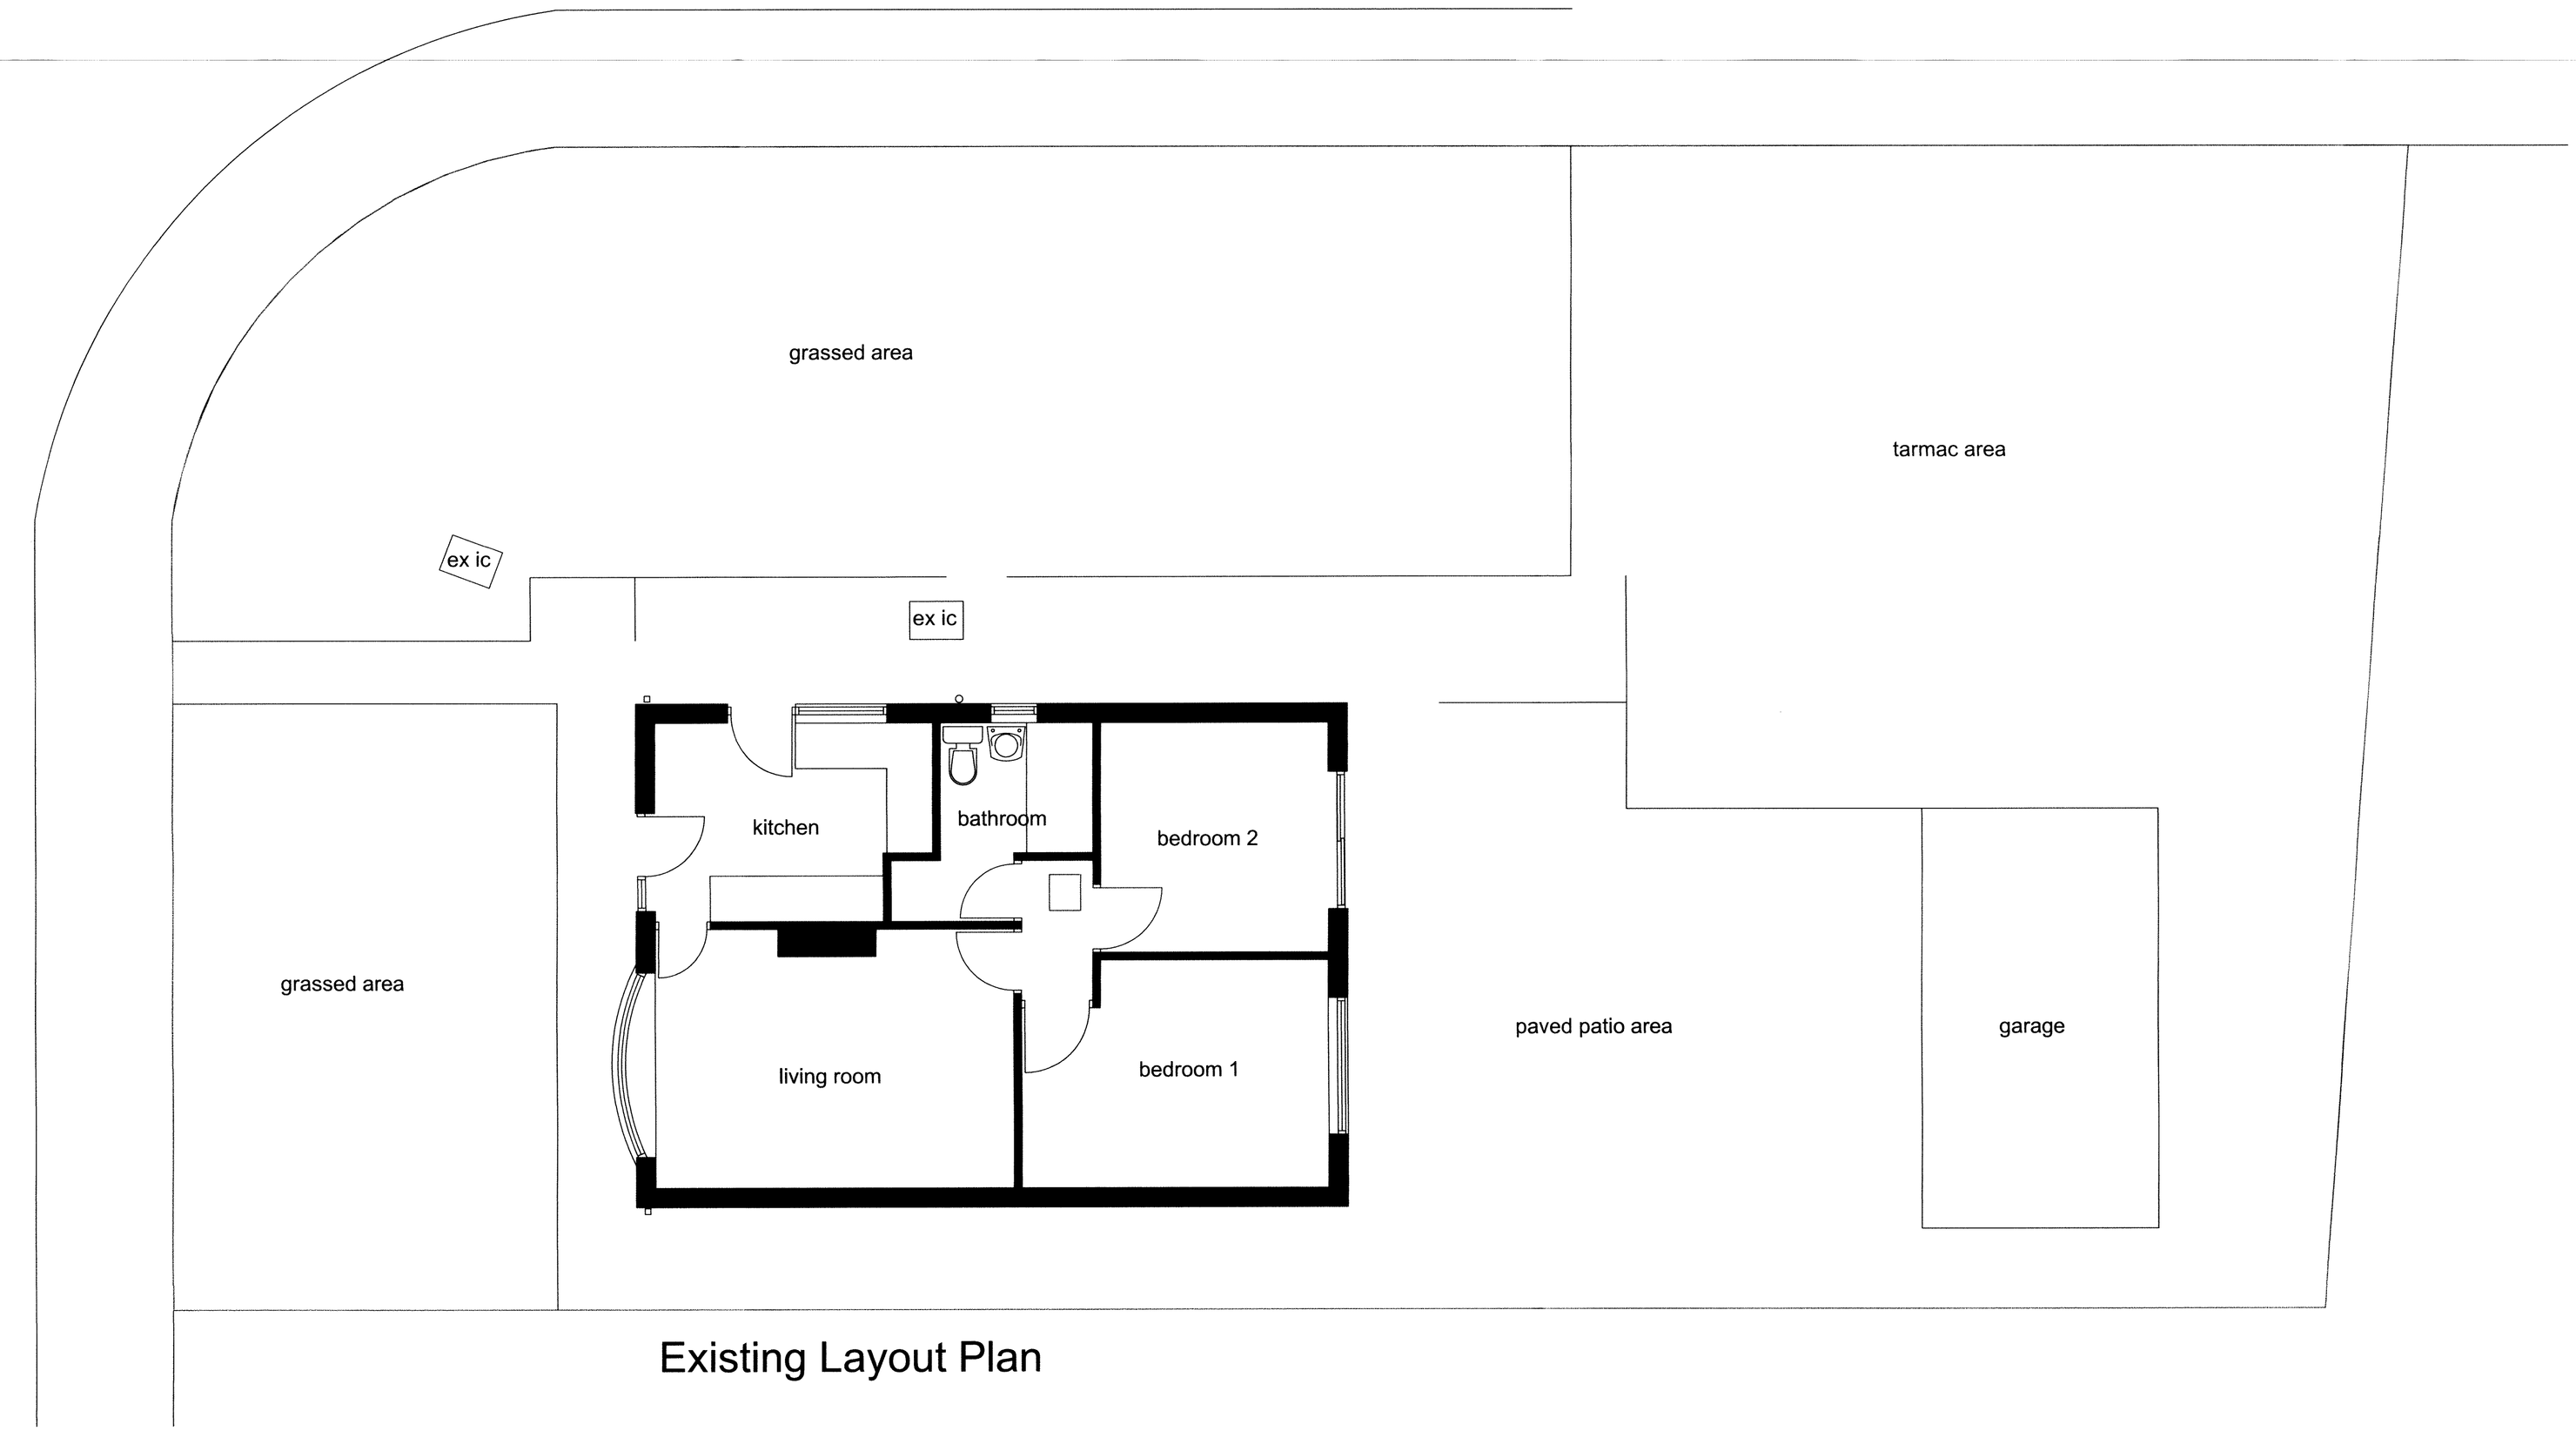

Existing Layout Plan

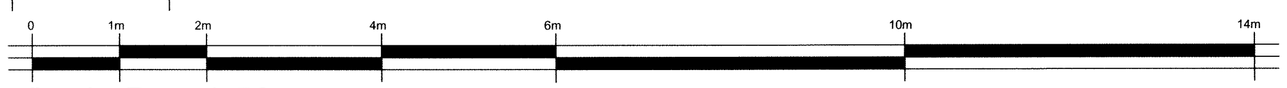

Scale Bar 1:50

Proposed Kitchen/Living Room Extension and Internal alterations at 1 Marsh Grove, Gillow Heath. Stoke on Trent.