Copyright of this drawing is vested in the Architect and it must not be copied or reproduced without consent. Figured dimensions only are to be taken from this drawing. All contractors must visit the site and be responsible for taking and checking all dimensions relative to their work. Hewitt&Carr Architects Ltd are to be advised of any variation between drawings and site conditions.
CLIENTS ARE ADVISED TO CLARIFY DIMENSIONS WITH THE ARCHITECT PRIOR TO SETTING OUT AND NOT TO SCALE FROM THE DRAWING


Rev.	Drawn	Comments	Date



Front Elevation 1:50



Side Elevation 1:50

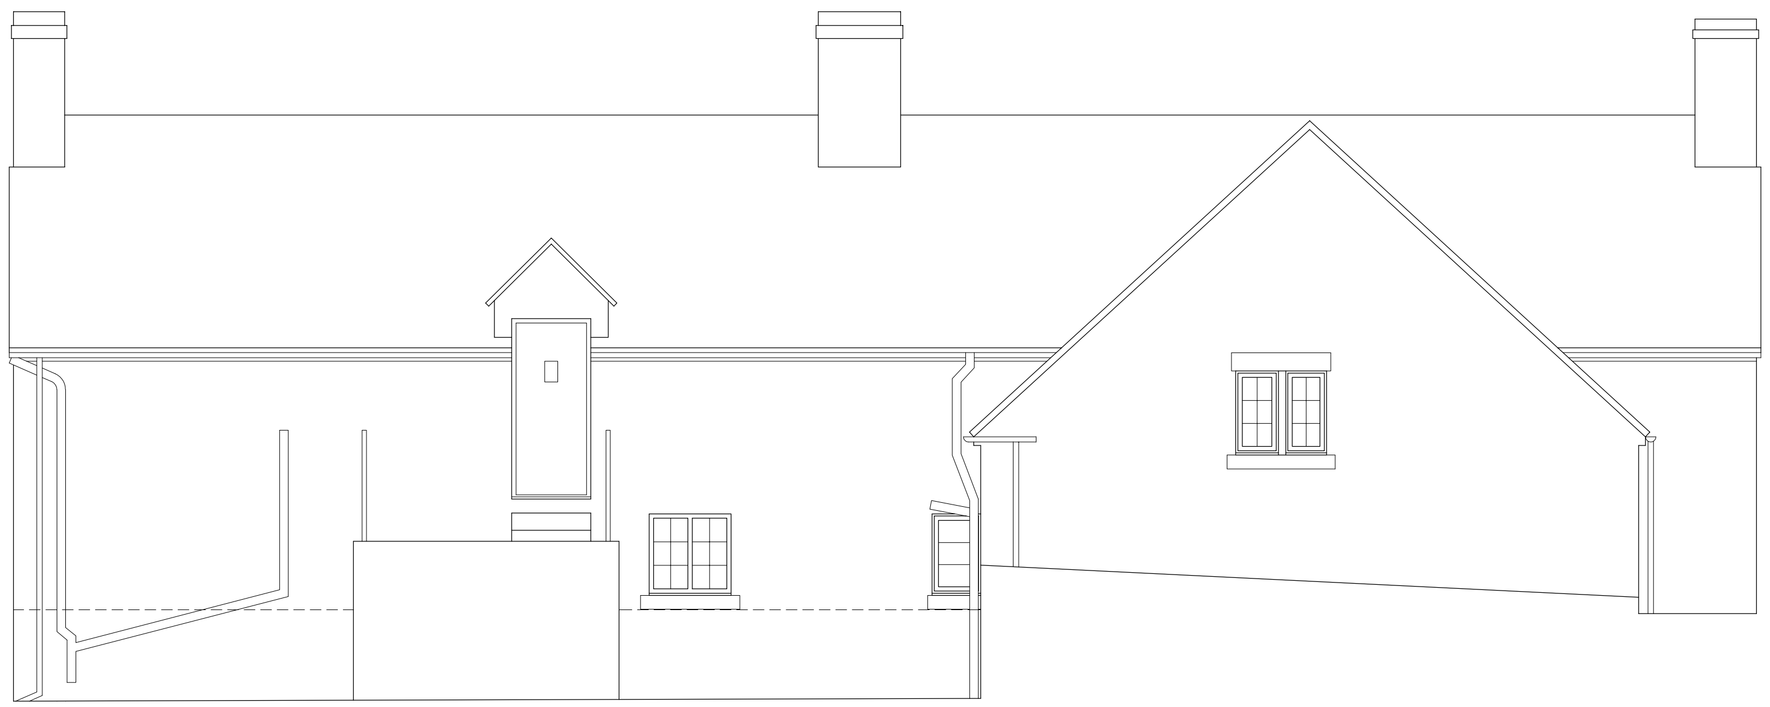

Rear Elevation 1:50



Side Elevation 1:50

1:50
1m 0 1m 2m 3m 4m 5m

Hewitt&Carr Architects
A: DaisyBank House | 17-19 Leek Road | Cheadle | ST10 1JE
T: 01538 756888
E: enquiries@hcarchitects.co.uk
W: www.hcarchitects.co.uk

Client
Mr & Mrs A Shuttlewood

Project
Change of use of two B&B rooms (use class C1) back into residential farmhouse (use class C3)

Title
Elevations as Existing

SURVEY

Status
Survey

Date Nov 2020

Drawn BVC

Scale @A1 As Stated

Checked

Project No 01023

Drawing No. AL(0)04

Rev

File Ref: N:\REF