

Proposed single storey rear extension
dashed line - single storey to be demolished

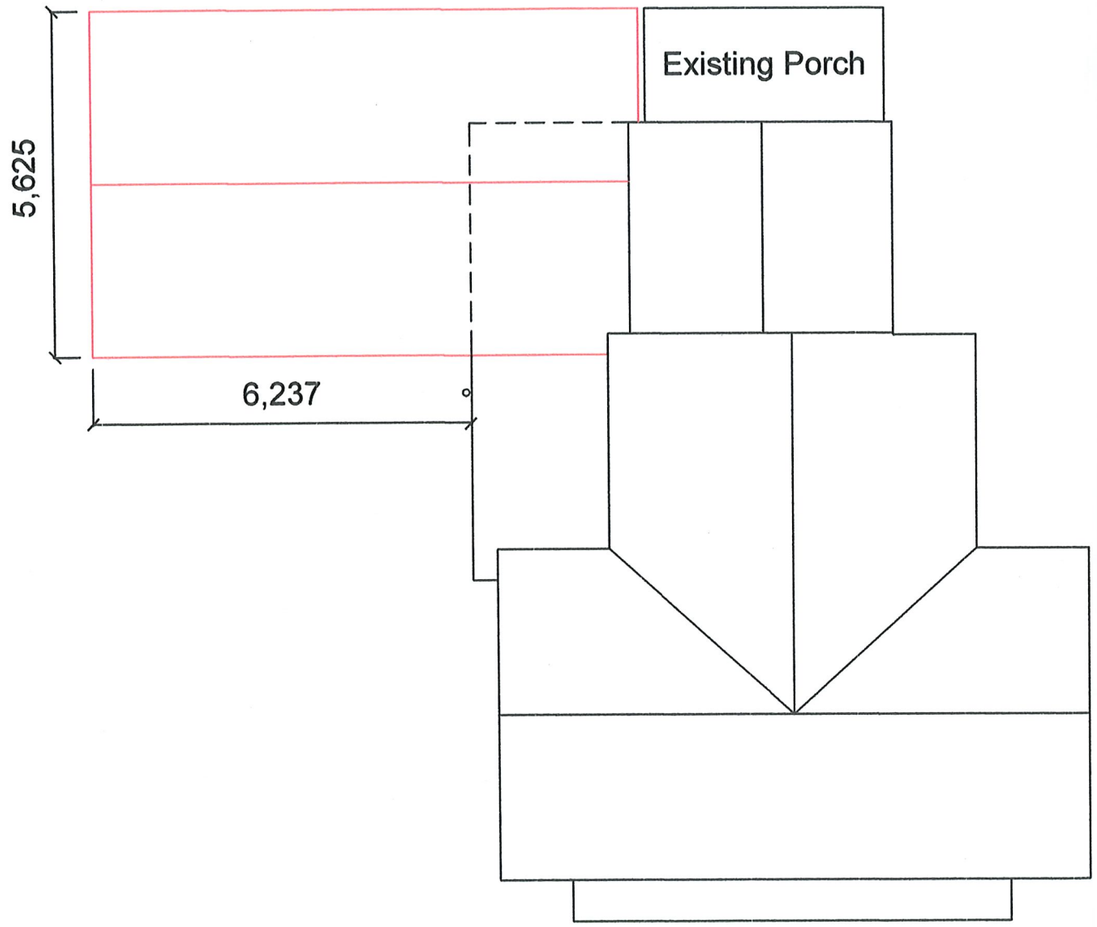

Existing House

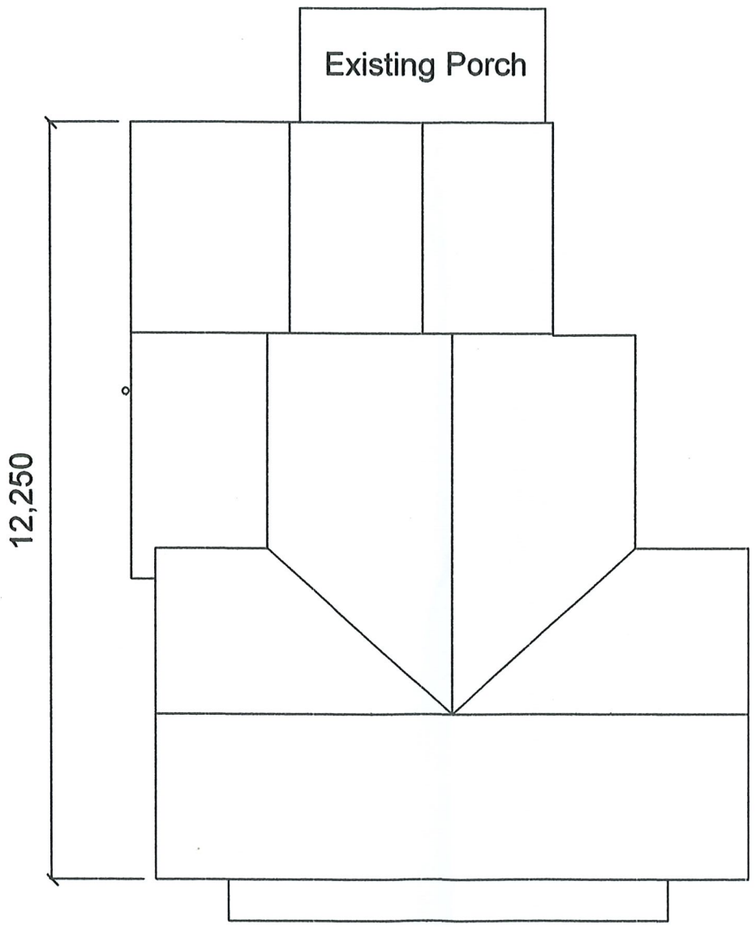

-

September 2020	
Mr & Mrs Wheat Bradley Farm ~~Dairy~~ Adderley, Cheadle, ST10 2NJ	
Existing and proposed plans for single storey rear extension	
scale 1:100 @ A3	Drg No. BR - 03