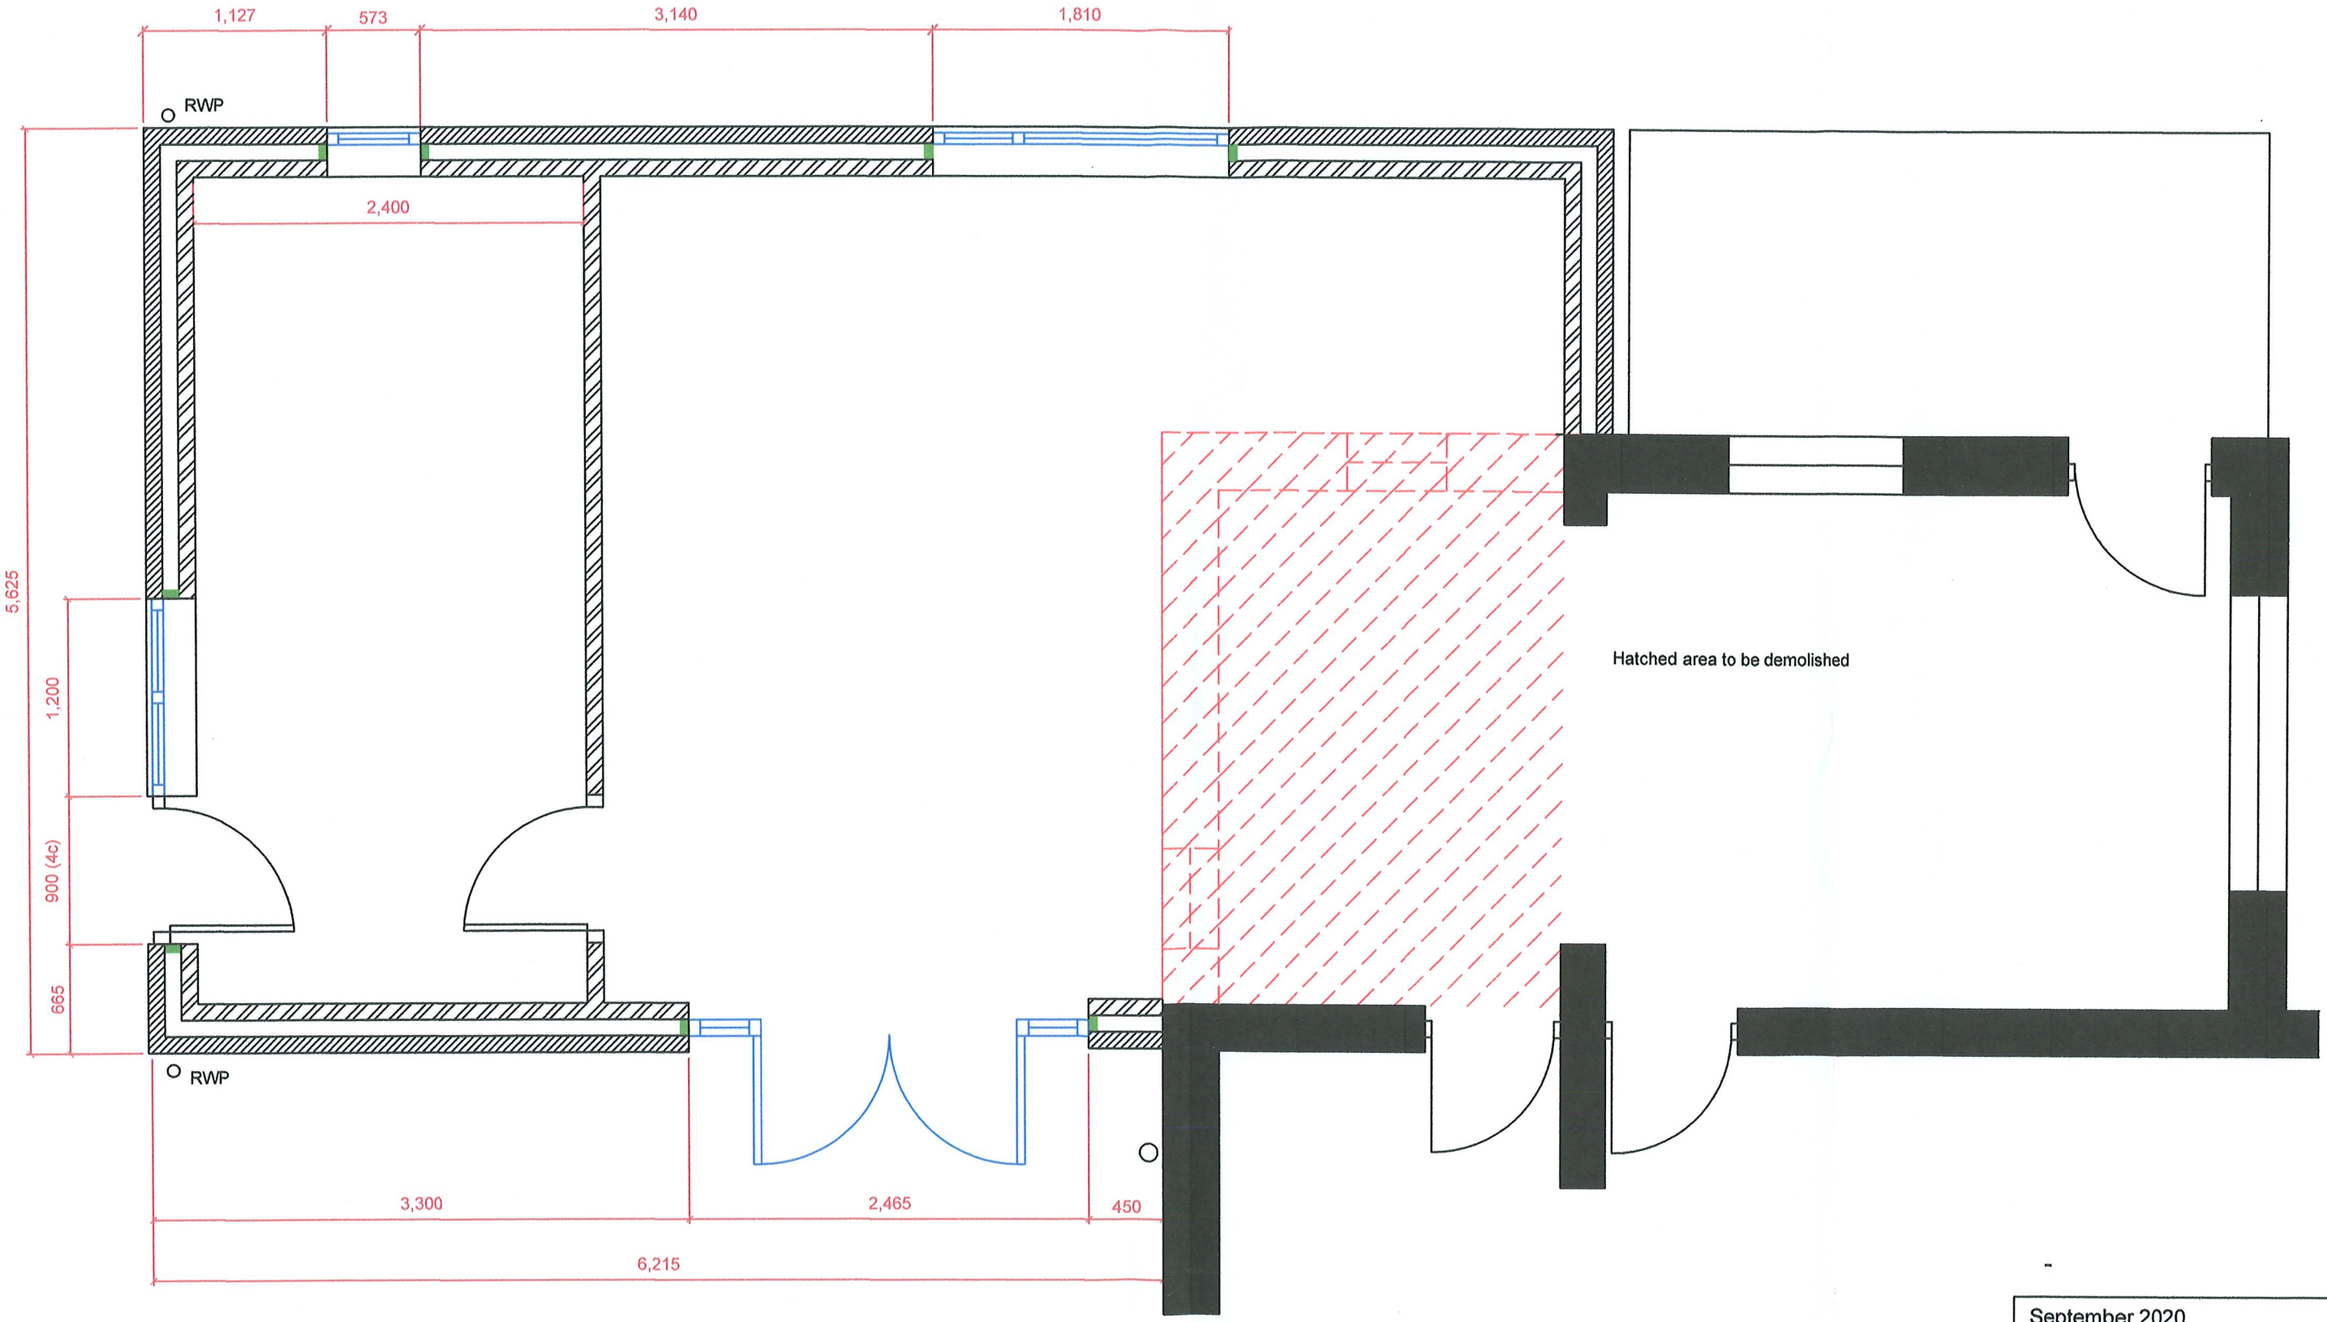


-

September 2020	
Mr & Mrs Wheat	
Bradley Farm ~~Dairy~~ Adderley, Cheadle, ST10 2NJ	
Proposed rear single stoery extension proposed plan	
scale NTS @ A3	Drg No. BR - 01