

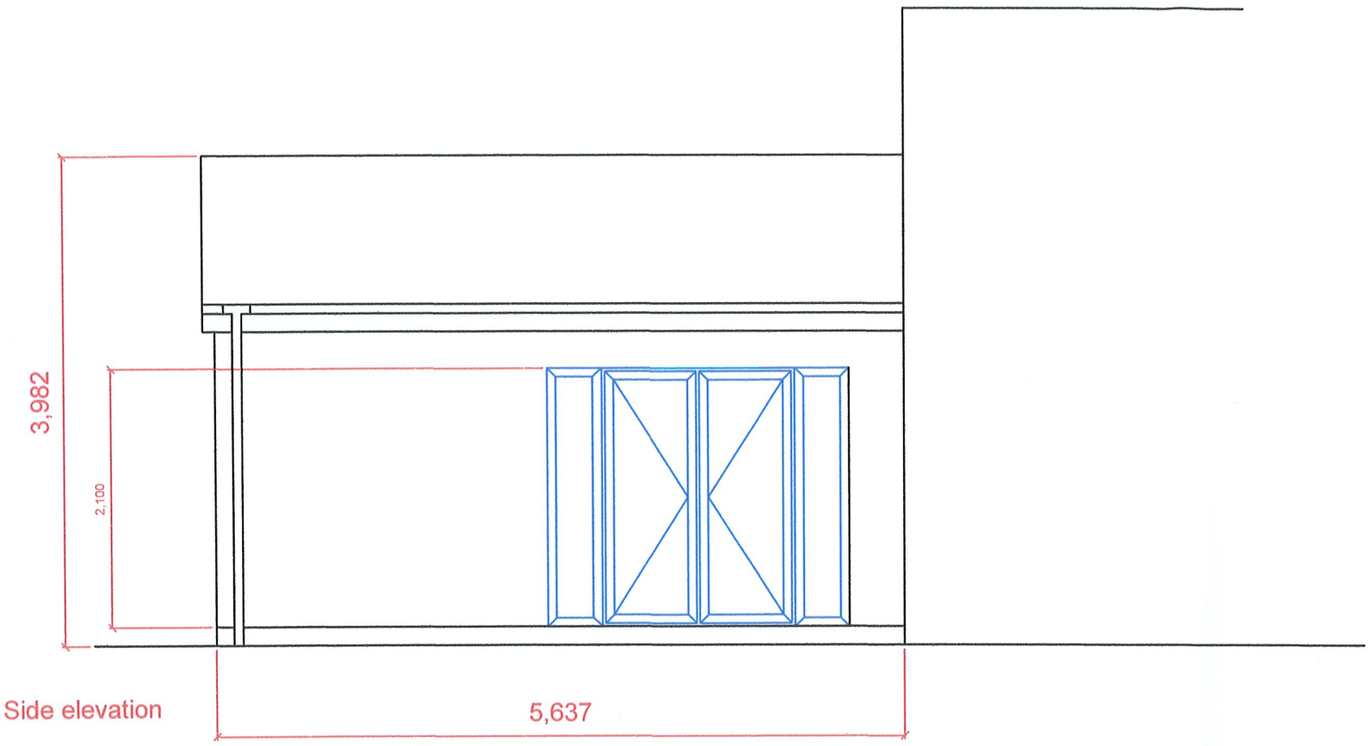


Side elevation

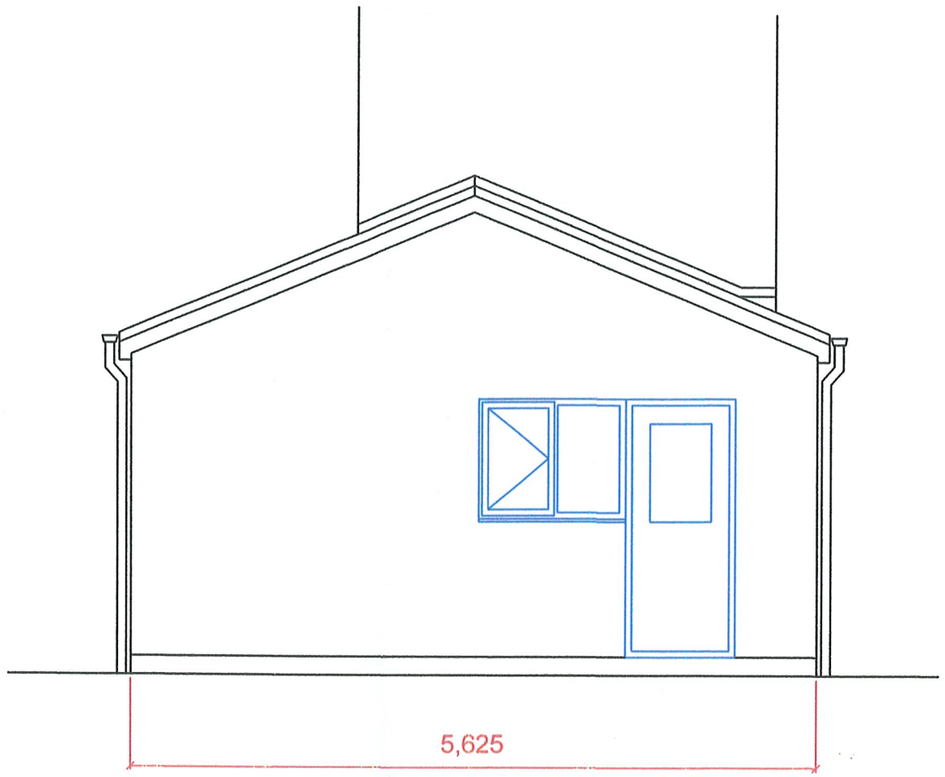

Rear elevation

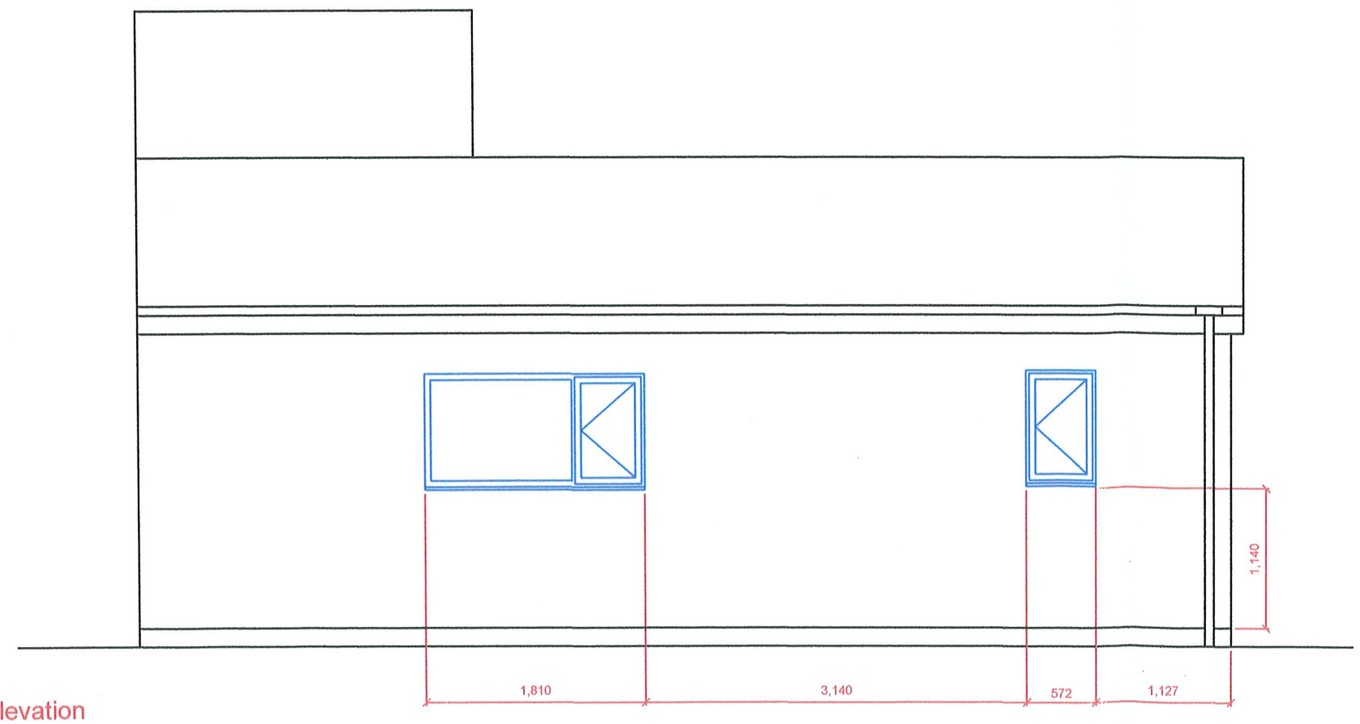

Side elevation

-

September 2020
Mr & Mrs Wheat Bradley Farm ~~Dairy~~ Adderley, Cheadle, ST10 2NJ
Proposed rear extension Elevations
scale 1:50 @ A3 | Drg No. BR - 02