

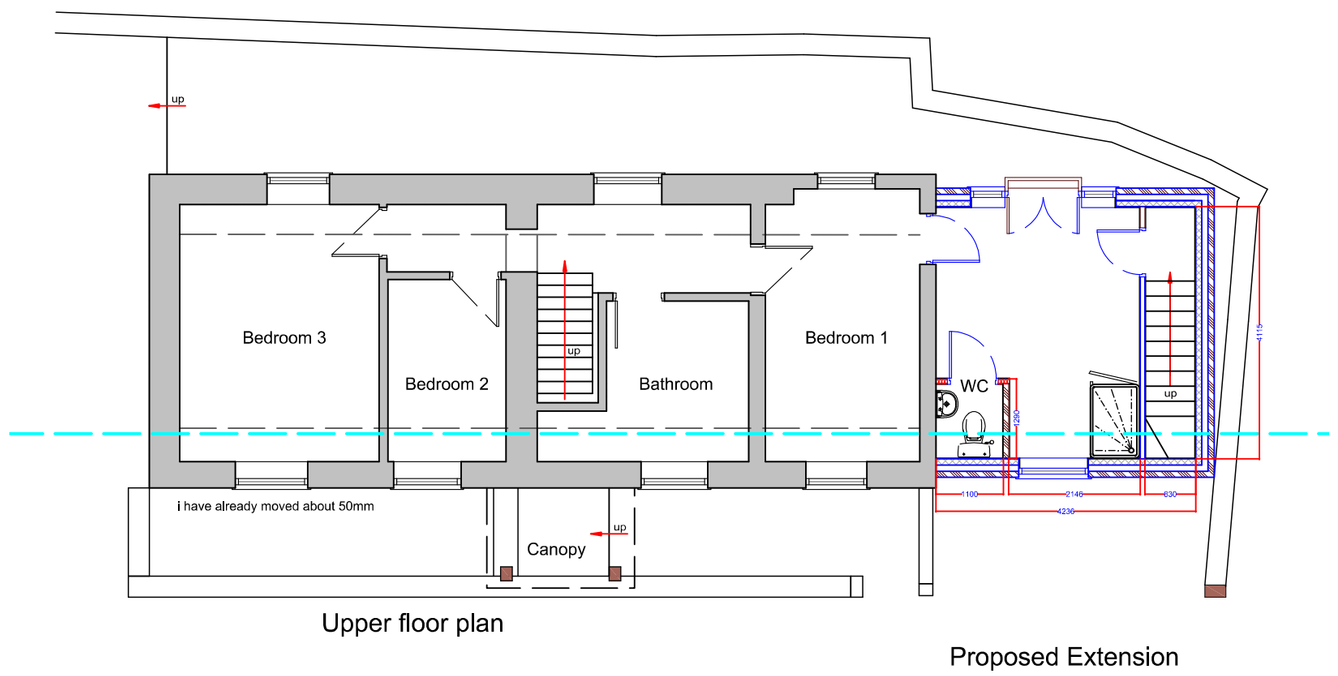


Upper floor plan


Proposed Extension

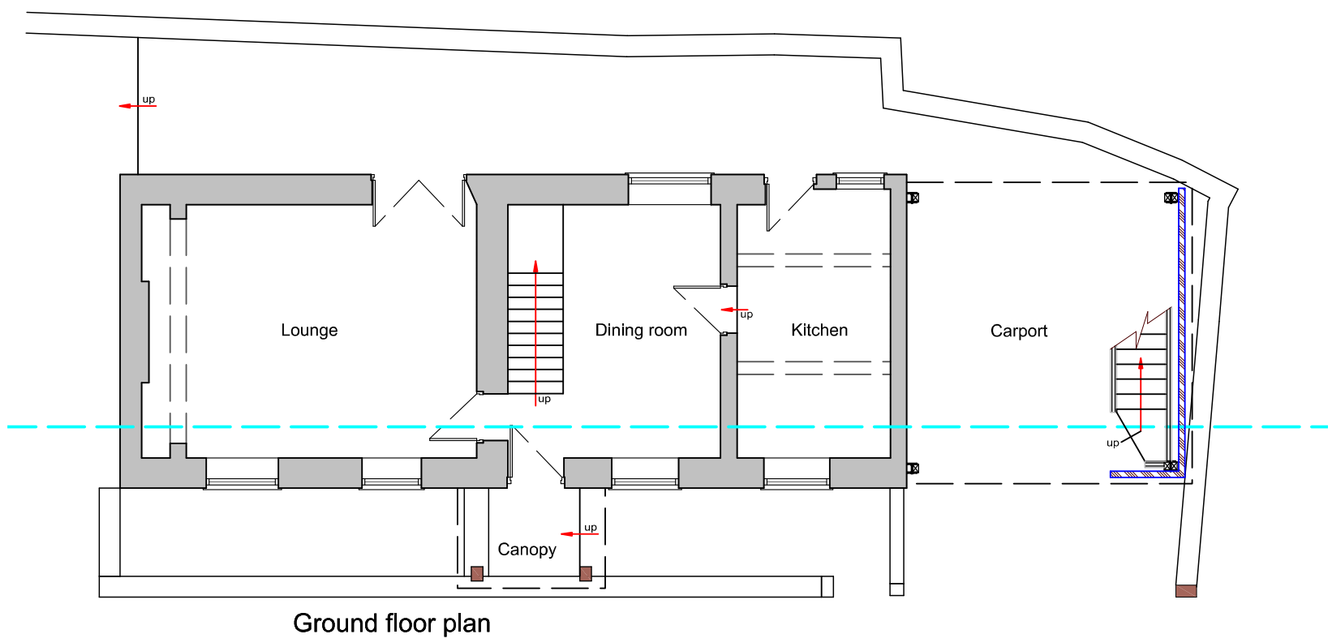

Ground floor plan

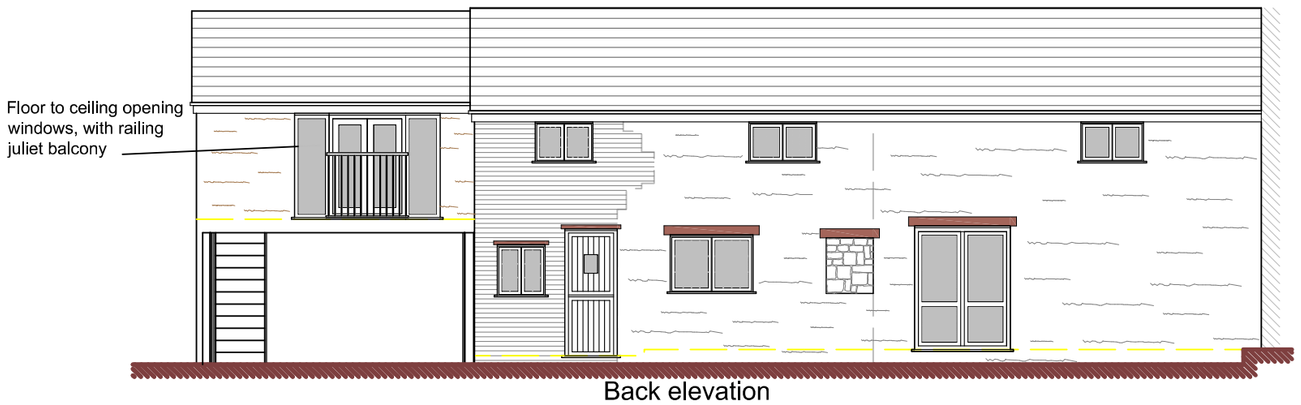


Back elevation

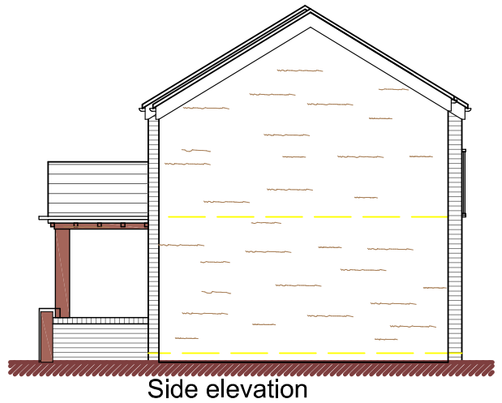

Side elevation



Front Elevation

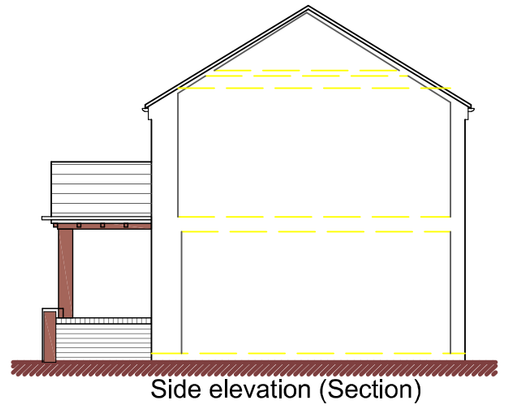

Side elevation (Section)

DBD Architectural Consultancy Ltd ©2019

1. Copyright is vested with DBD Architectural Consultancy Ltd.

2. All dimensions to be checked on site before proceeding.

3. Contractor to check/adjust dimensions of new work to suit existing conditions.
Do not assume existing structure or details are plumb, square or level.

4. Contractor must notify the architect of any discrepancies before proceeding.

5. All drawings to be read in conjunction with all other consultants drawings and specs.

Rev.	Date	Description
G	09.12.20	Amendments made from planners comments
F	01.10.20	Internal room dims added
E	26.02.20	Amendments made from planners comments
D	07.02.20	Minor amendments
C	30.01.20	Minor amendments
B	12.08.19	Minor amendments
A	01.04.19	Minor amendments

DBD Architectural Consultancy

DBD Architectural Consultancy Ltd
50 Broad Street, Leek,
Staffordshire, ST13 5NS
01538 383118
mail@dbdconsultants.co.uk
www.dbdconsultants.co.uk

Client
Mr and Mrs Hopkin
Ash House, Sandy Lane,
Brown Edge ST6 8QL

Project
Proposed alterations and extension

Title
Plans and elevations as proposed

Stage: Planning		
Size: A2	Date: 07.20.2020	Job No: 1904-300
Scale:1:100		
Drawing Number: PL03G		