35 Broad St. Leek

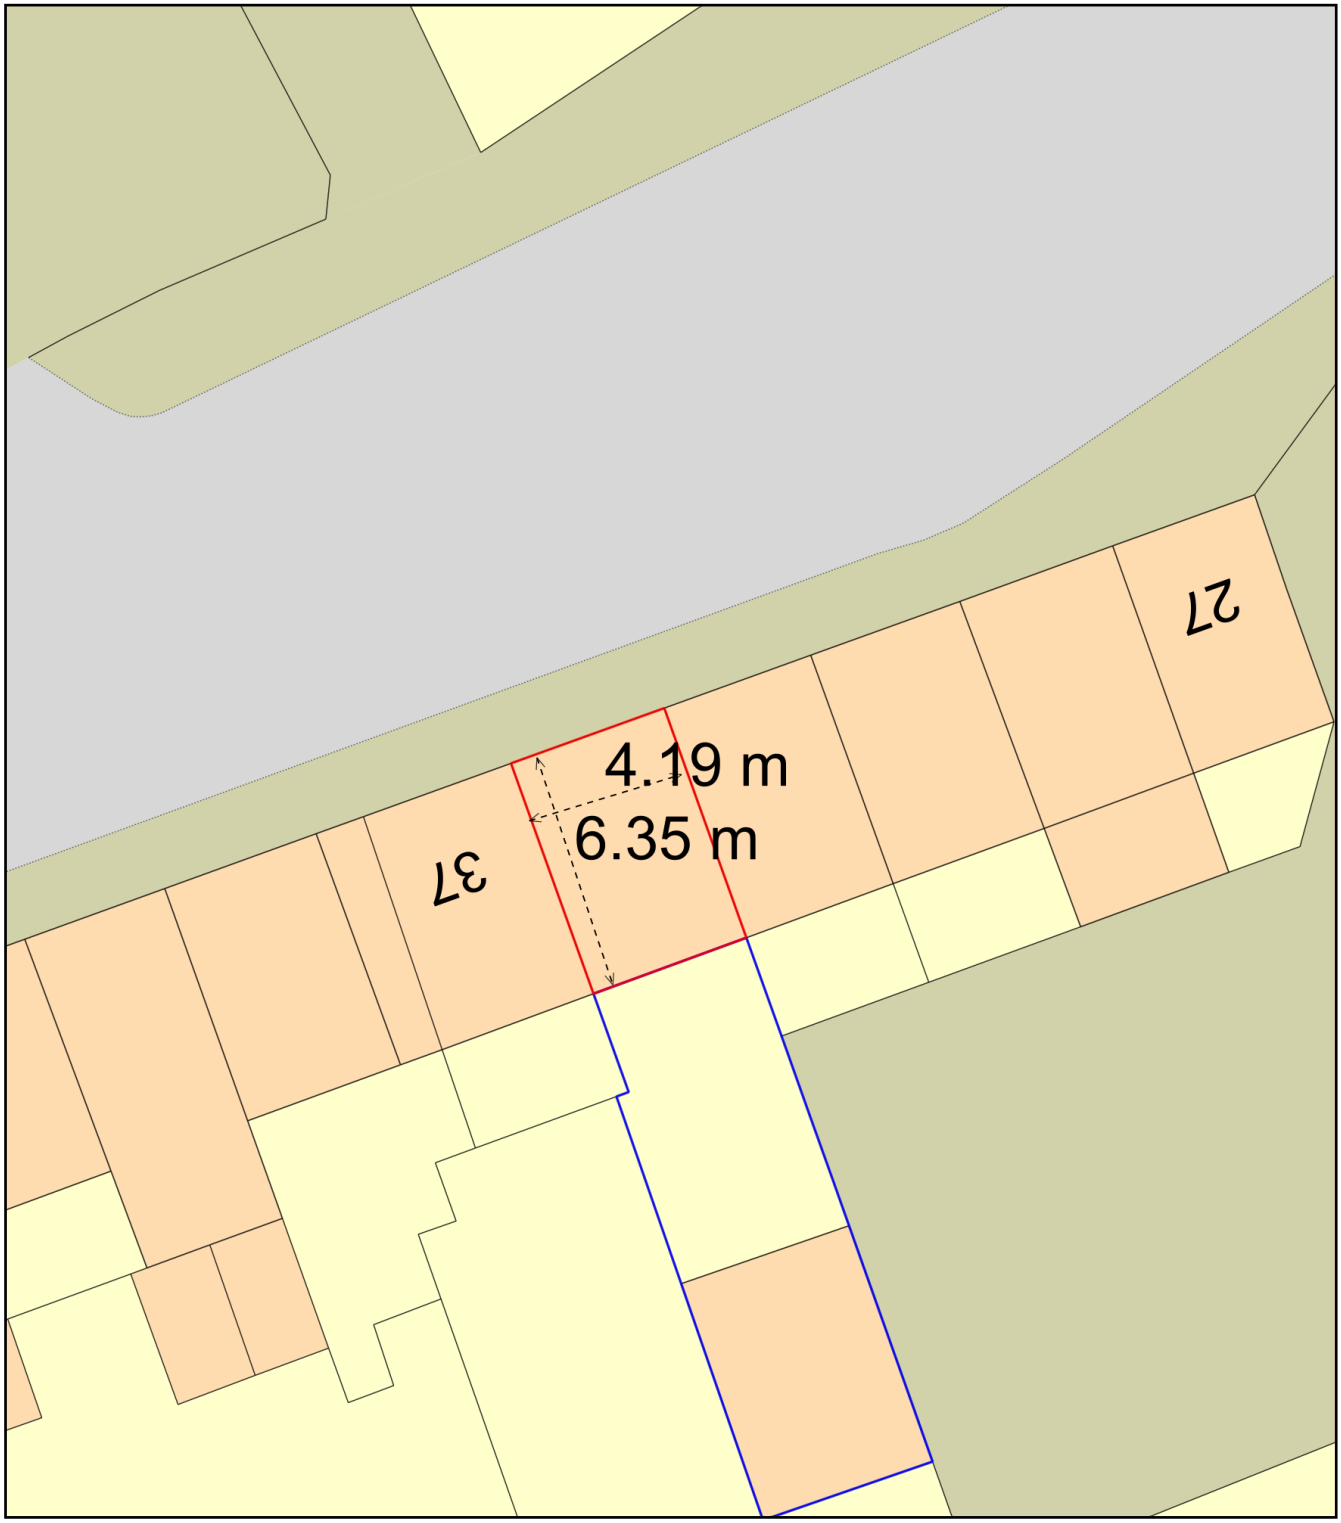

0 10
Metres

N

ReQuestaPlan

Plan Produced for:	Lorraine Simpson-Ward
Date Produced:	22 Nov 2020
Plan Reference Number:	TQRQM20327154914324
Scale:	1:200 @ A4

© Crown copyright and database rights 2019 OS 100042766