Copyright of this drawing is vested in the Architect and it must not be copied or reproduced without consent. Figured dimensions only are to be taken from this drawing. All contractors must visit the site and be responsible for taking and checking all dimensions relative to their work. HUAM Ltd are to be advised of any variation betweeen drawings and site conditions.

Rev.	Drawn	Comments	Date
A	CW	Covered do not scale at planners request.	16.12.20

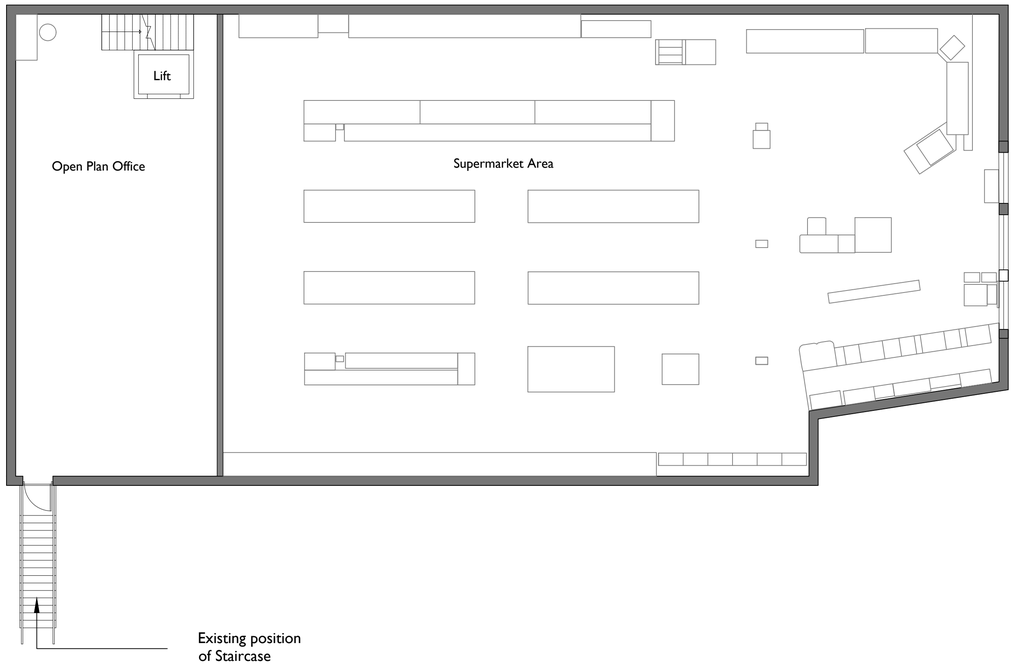

Existing Floor Plan
Scale 1 : 100 @ A1

Scale Bar
0m 1m 2m 3m 4m 5m 6m

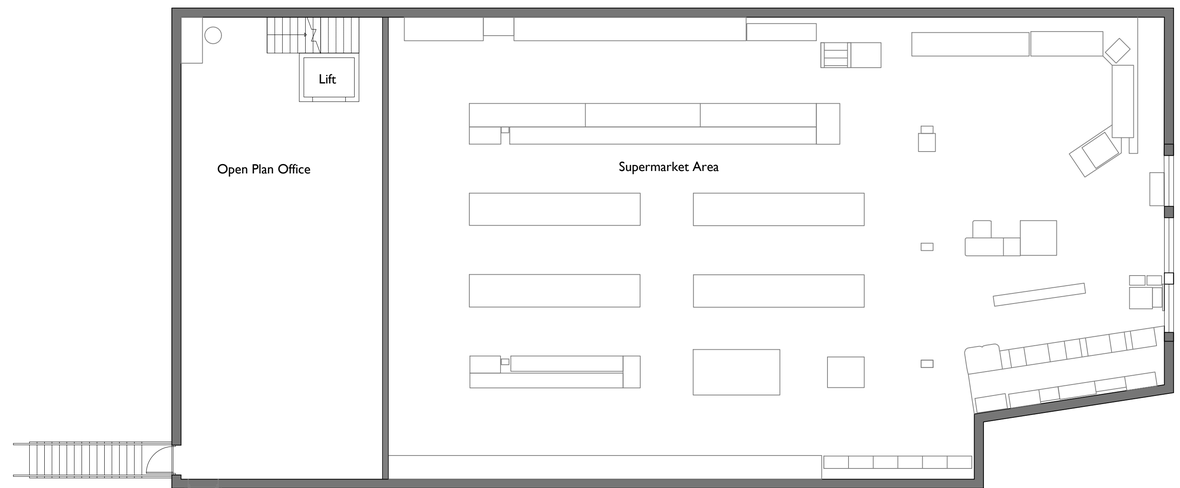

Proposed Floor Plan
Scale 1 : 100 @ A1

Scale Bar
0m 1m 2m 3m 4m 5m 6m

hulmeupright
architects
Queens Gardens Business Centre
31a Ironmarket
Newcastle under Lyme
Staffordshire
ST5 1RP

Tel: 01782 621949
Email: stoke@hu-arch.co.uk
www.hulmeupright.co.uk

Client
Armacor

Project
Repostioning of Fire Staircase to Existng Food Retail Outlet

Title
Existing and Proposed Floor Plans

PLANNING

Status
Planning

Date 09.09.20
Drawn CW

Scale @A1 1 : 100
Checked

Project No
Drawing No.
N1081 - AL(0)05

Rev A

File Ref: M:\