

Copyright of this drawing is vested in the Architect and it must not be copied or reproduced without consent. Figured dimensions only are to be taken from this drawing. All contractors must visit the site and be responsible for taking and checking all dimensions relative to their work. HUAM Ltd are to be advised of any variation betweeen drawings and site conditions.

Rev.	Drawn	Comments	Date

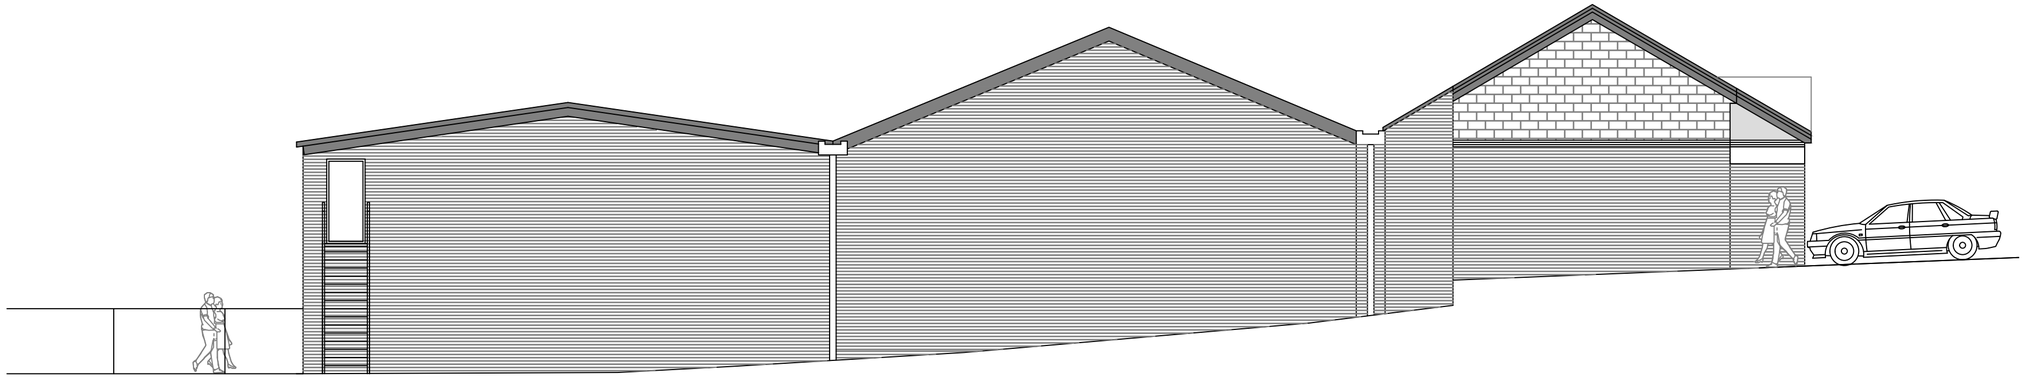

Existing North-West
Elevation
Scale 1 : 100 @ A2

Existing position
of Staircase

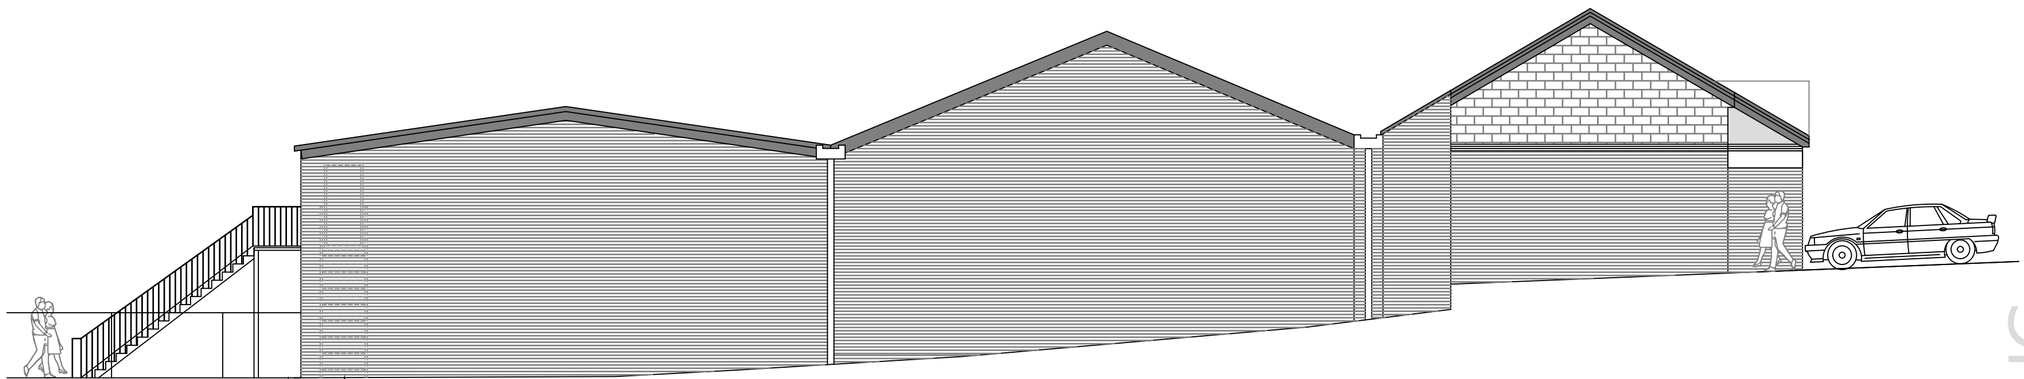

Proposed North-West
Elevation
Scale 1 : 100 @ A2

Existing position
of Staircase

Proposed Relocation of
Staircase position

hulmeupright
architects
Queens Gardens Business Centre
31a Ironmarket
Newcastle under Lyme
Staffordshire
ST5 1RP

Tel: 01782 621949
Email: stoke@hu-arch.co.uk
www.hulmeupright.co.uk

Client
Armacor

Project
Repositioning of Fire Escape Staircase
to Existing Foor Retail Unit

Title
Existing and Proposed North-West Elevations

PLANNING

Status
Planning

Date 16.12.20
Drawn CW

Scale @A2 1:50
Checked

Project No N1081
Drawing No. AL(0)07
Rev

File Ref: M1