

Side Elevation

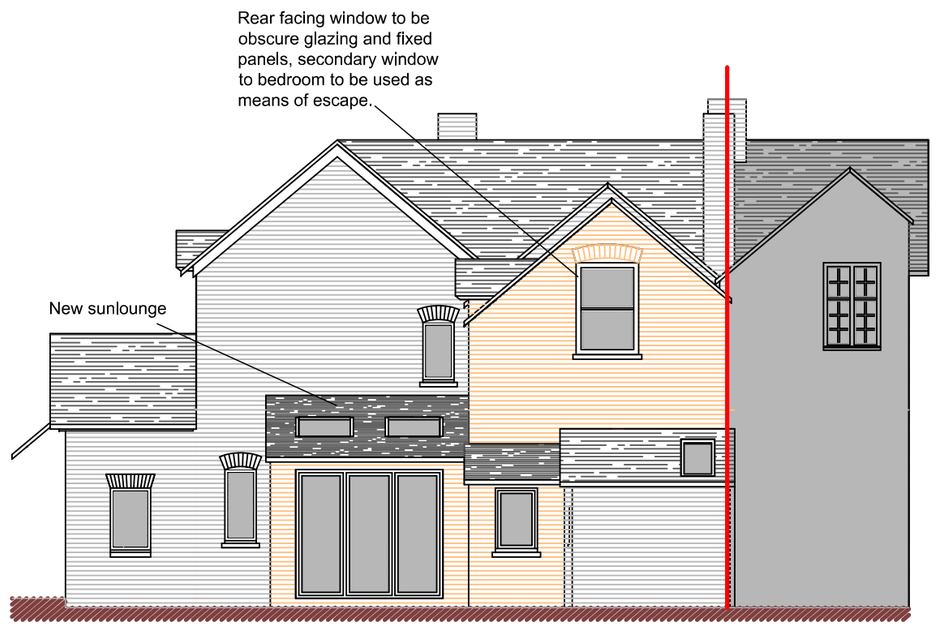

Rear Elevation

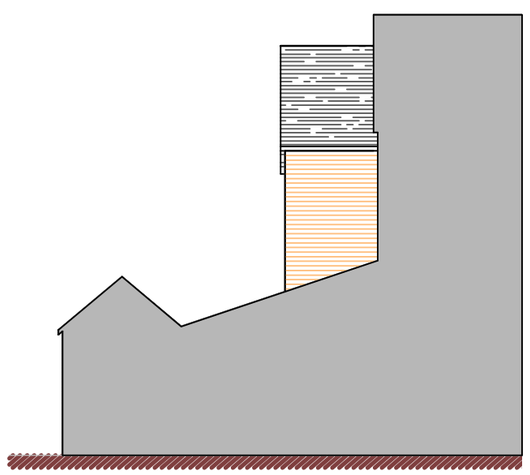

Partial Side Elevation

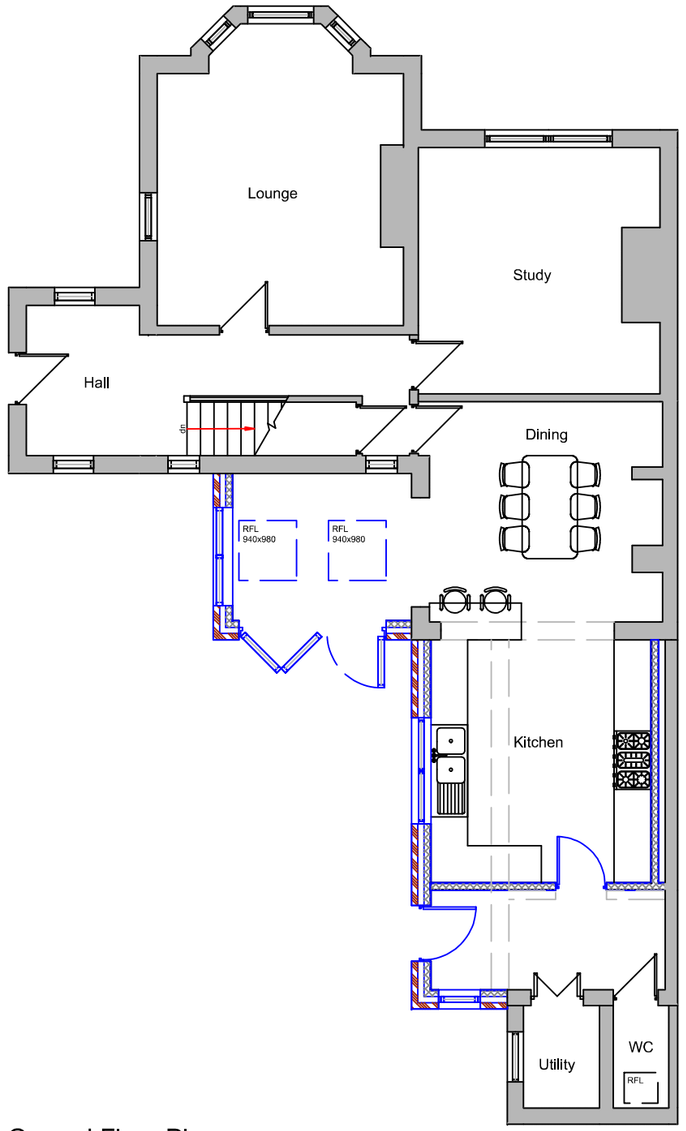

Ground Floor Plan

Metres

1 2 3 4 5 10

SCALE 1:100

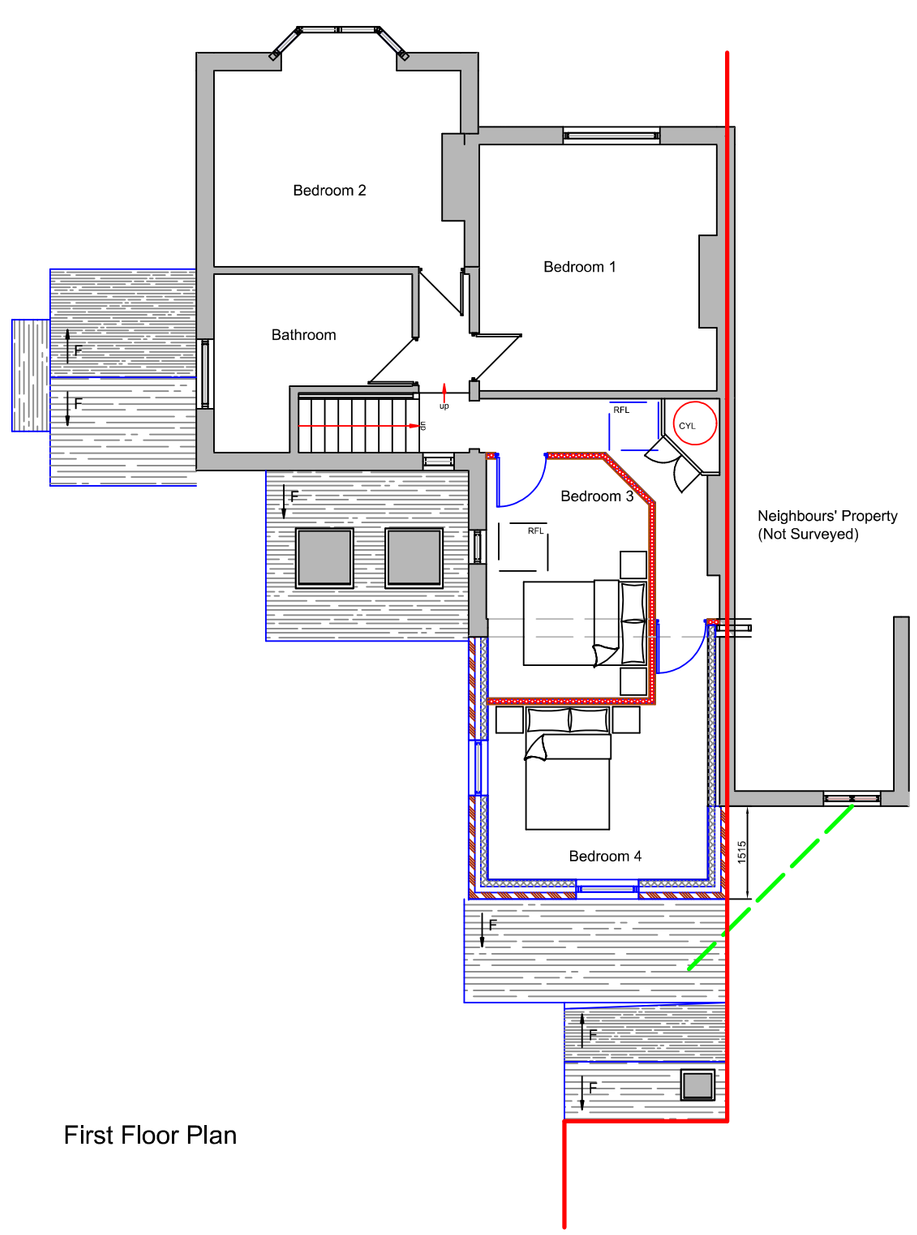

First Floor Plan

DBD Architectural Consultancy Ltd ©2020

1. Copyright is vested with DBD Architectural Consultancy Ltd,

2. All dimensions to be checked on site before proceeding.

3. Contractor to check/adjust dimensions of new work to suit existing conditions.
Do not assume existing structure or details are plumb, square or level.

4. Contractor must notify the architect of any discrepancies before proceeding.

5. All drawings to be read in conjunction with all other consultants drawings and specs.

D	21.12.20	Amendments made following Planners comments
C	07.11.20	Amendments made following comments
B	22.10.20	Amendments made following comments
A	05.10.20	Amendments made following comments
Rev	Date	Description

DBD Architectural Consultancy

DBD Architectural Consultancy Ltd
50 Broad Street, Leek,
Staffordshire, ST13 5NS
01538 383118
mail@dbdconsultants.co.uk
www.dbdconsultants.co.uk

Mr & Mrs Terry
44 Novi Lane
Leek
ST13 6NU

Client

Ground Floor and First Floor Extensions with associated alterations

Project

Title:

Plans as Proposed

Stage: Planning

Size: A2 | Date: 14.09.20 | Job No: 2066

Scale: 1:100

Drawing Number: PL 03D