Promec
dental sales & build projects

The Dovecote College Farm
Six Ashes Road
Bridgnorth
South Staffordshire WV15 6EL
t: **01384 22 11 55**
e: **info@promecdental.com**
w: **www.promecdental.com**



Main Shop Front Signage
- Main exterior bulkhead box signage
- Aluminium framework and edging
- Acrylic front panel applied with graphics
- Front panel back lit with tube lighting -
  only where logo and contact information is



Inset Acrylic Panel Signage
Diffuse arcylic panel with graphics applied -
Panal to be bolted to front with secured fixings -
Panel to be inset and flush with cladding -

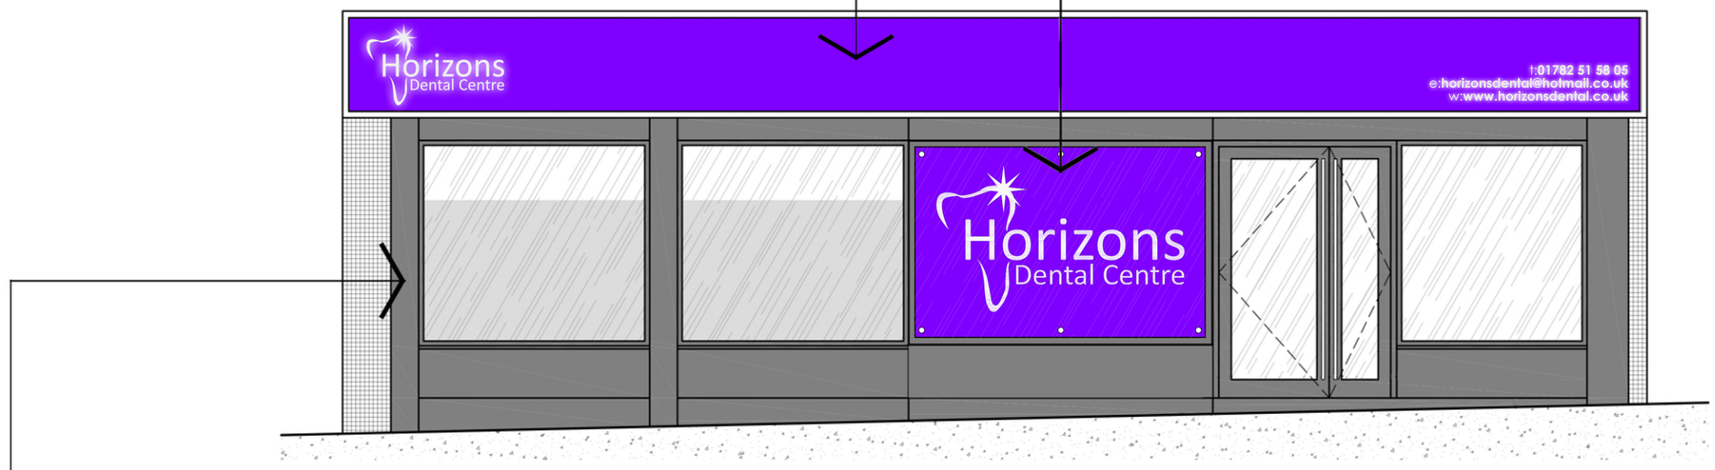

Aluminium Window/Door Frames/Panels
- Casement windows constructed from Aluminium
- Powder coated Grey - Ral Colour TBC
- Pilasters/panels/doors to match
- Windows/doors/panels stepped back from pilasters
- Document 'L' compliant with energy 'B' rating
- Excellent thermal performance





PROPOSED DENTAL PRACTICE FRONTAGE

FRONT ELEVATION - 1:50

Notes:

Rev:	Date:	Revision:

Client:
Horizons Dental Centre

Project:
67 High St, Biddulph,
Stoke-on-Trent ST8 6AA

Title:
Proposed Shop Front

Date:	Drawn:	Scale:
16/11/20	GSP	NTS

Drawing No:		Rev:
QO90171	SF	C