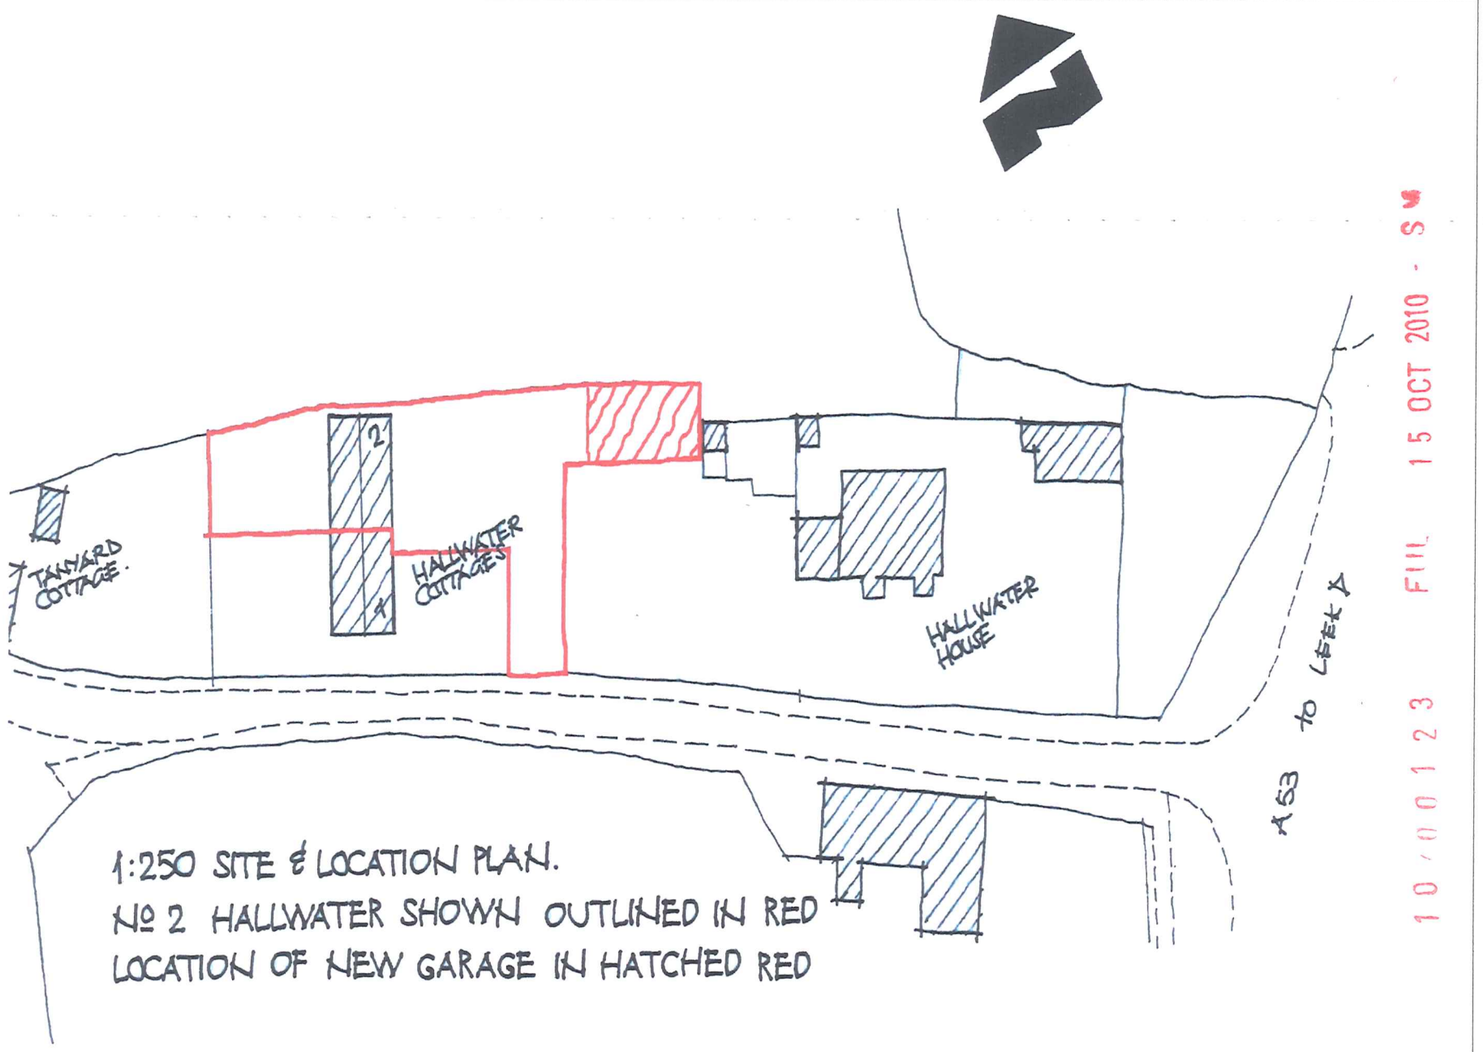

10/00123 FUL 15 OCT 2010 - SM

REV	Description	Date
2	Scale revised, Sht 5 added	16/8/2010
1	Issue	6/8/2010

Name: Mr A Best
Address: 2 Hallwater Cottages
Hallwater
Endon
Stoke-on-Trent
ST9 9HG

Drawn	CD	06-8-2010
Checked	AB	06-8-2010

Title: Proposed detached garage
Location Plan

Sht 3 of 5
Rev 2

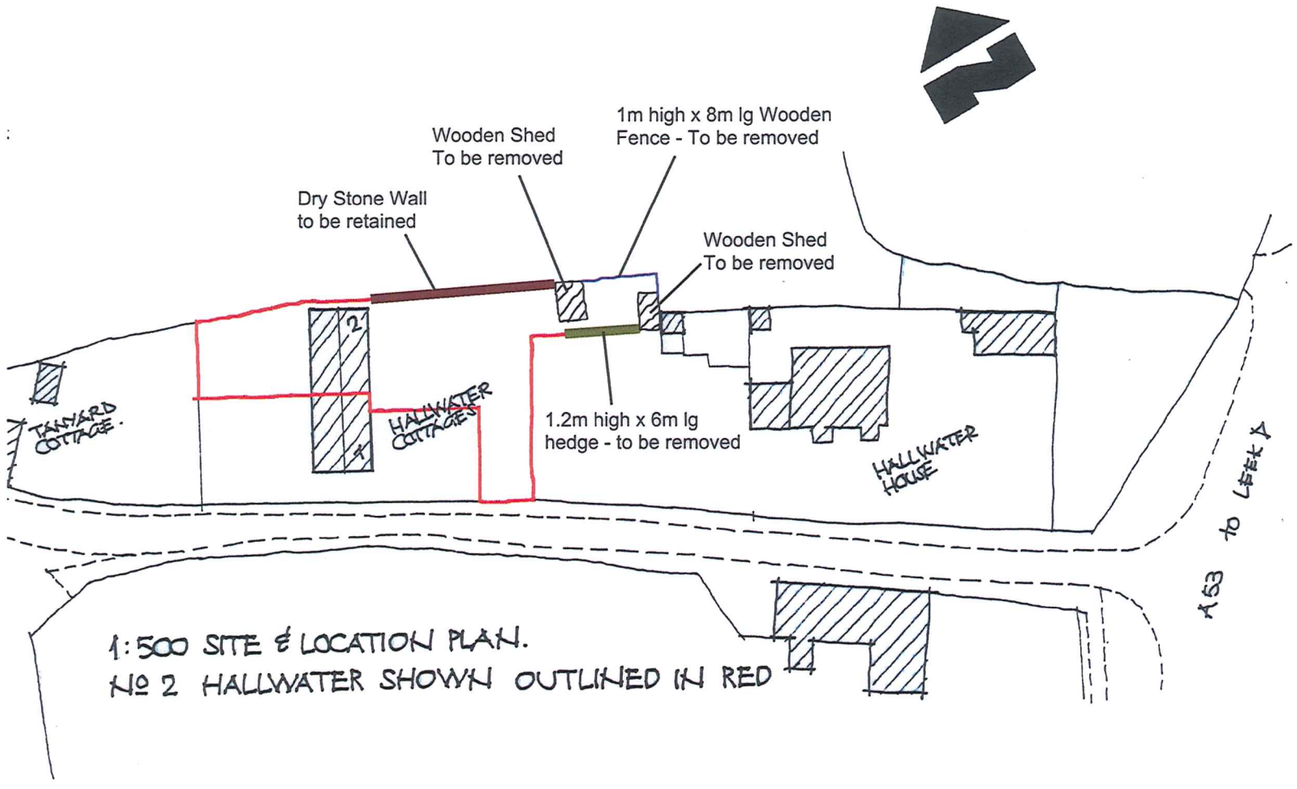

1:500 SITE & LOCATION PLAN.
Nº 2 HALLWATER SHOWN OUTLINED IN RED

10/00123/F 15 OCT 2010 - SM

Name Mr A Best Address 2 Hallwater Cottages Hallwater Endon Stoke-on-Trent ST9 9HG				Title Proposed detached garage	Sht 3 of 3 Rev 1
	Drawn	CD	26-6-2009		
	Checked	AB	10-7-2009		

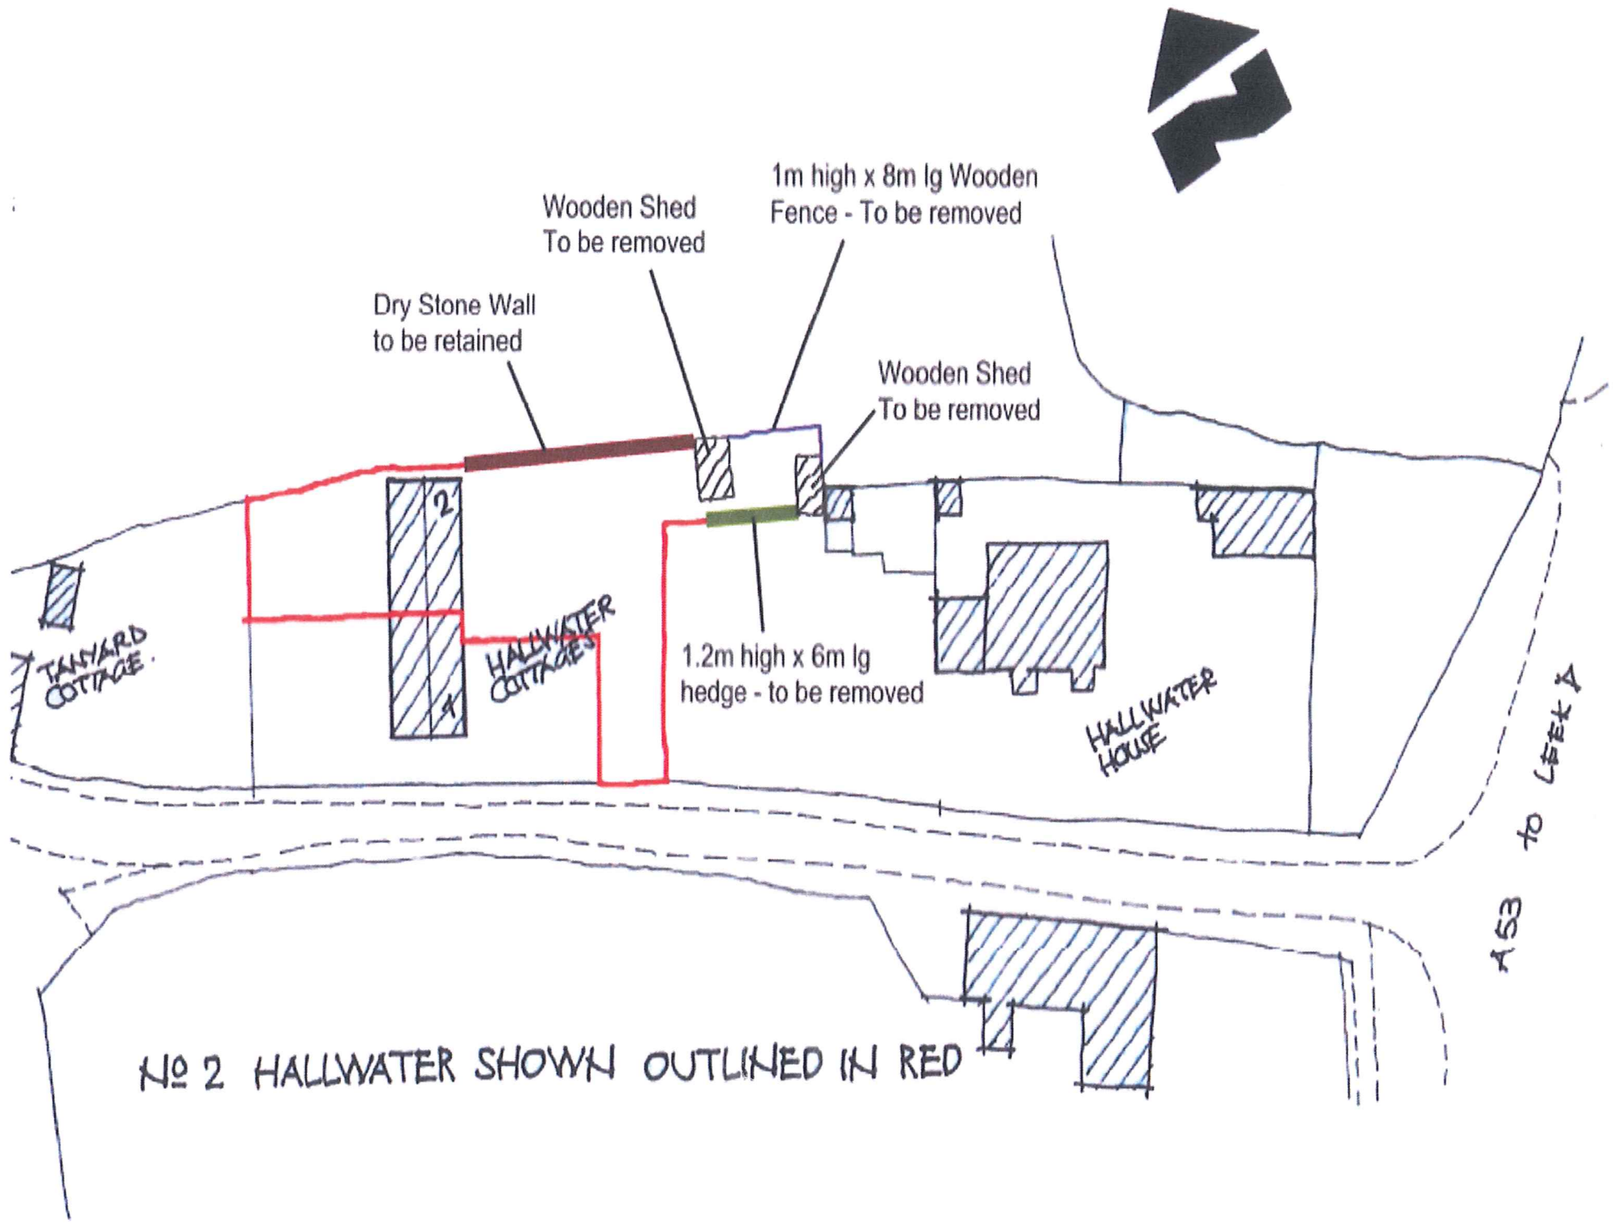

10/00123 FUL 15 OCT 2010 - S

Name Mr A Best Address 2 Hallwater Cottages Hallwater Endon Stoke-on-Trent ST9 9HG				Title Proposed detached garage Location Plan	Sht 5 of 5
	Drawn	CD	26-6-2009		Rev
	Checked	AB	10-7-2009		1