

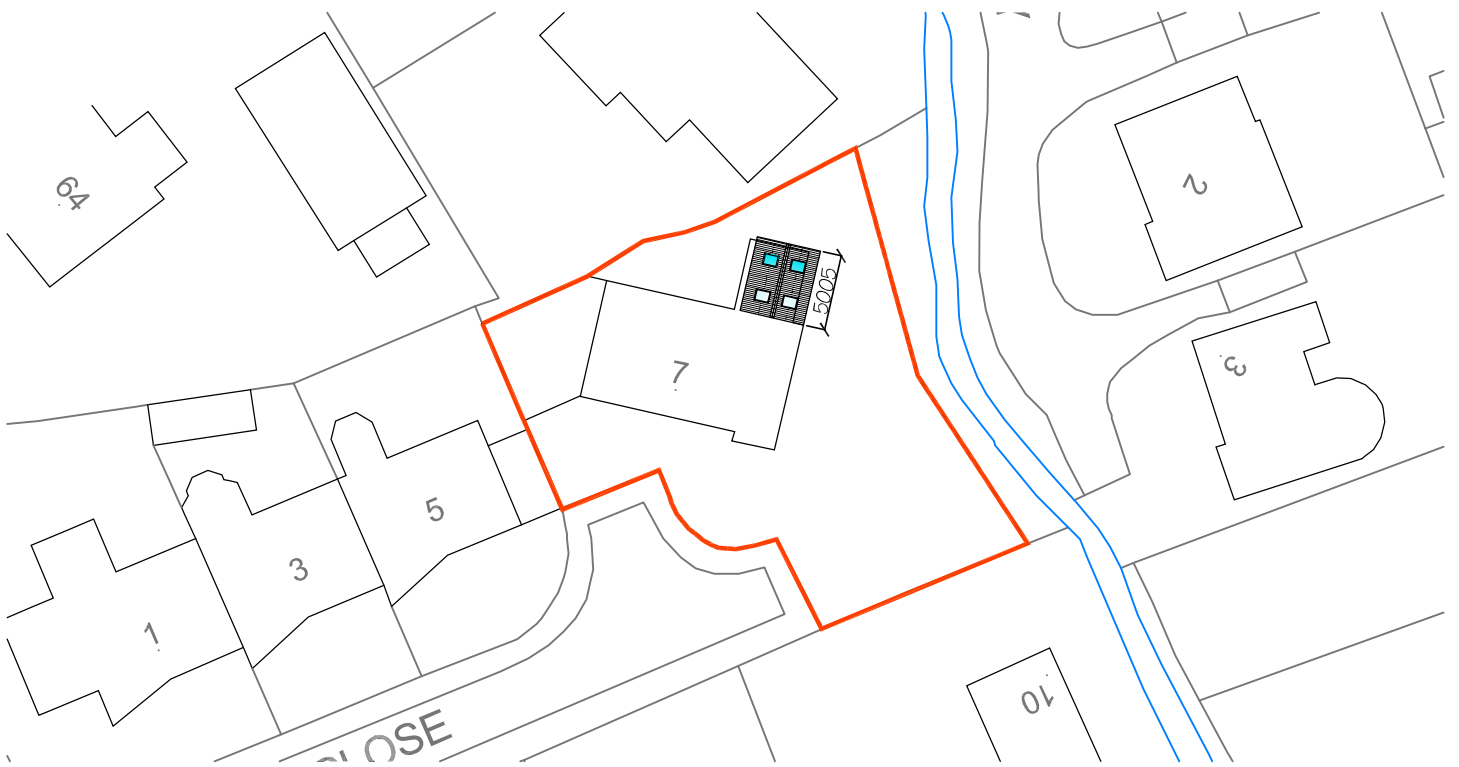


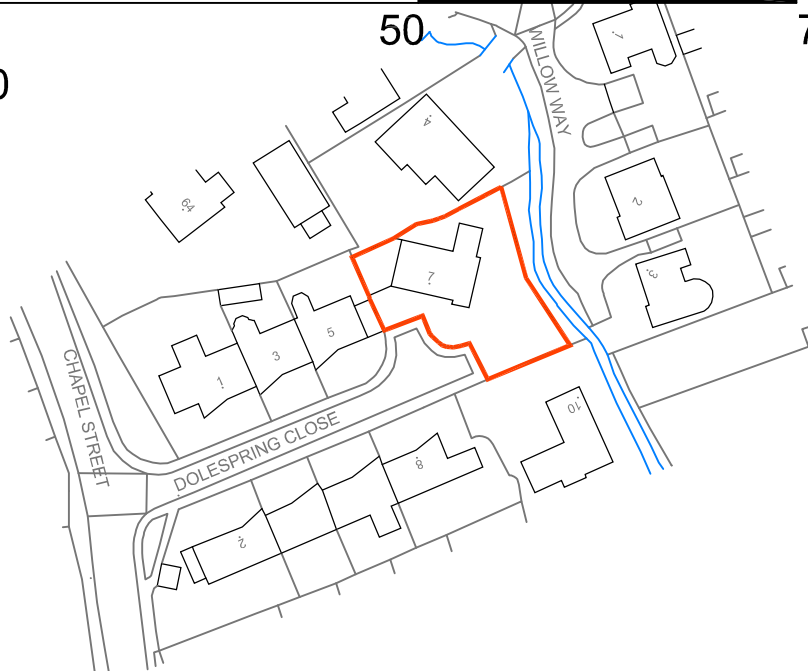


Block Plan 1:500

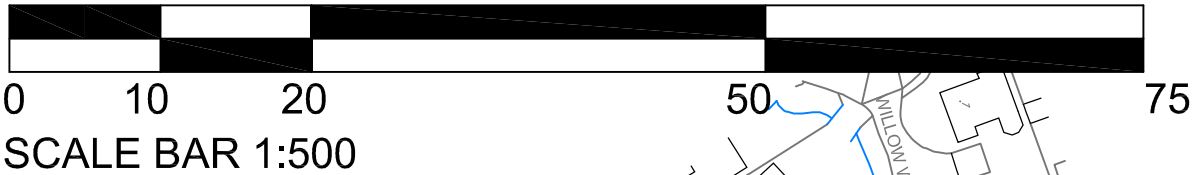

Crown Copyright and database rights 2020 OS Licence no. 100059809

Location Plan 1:1250

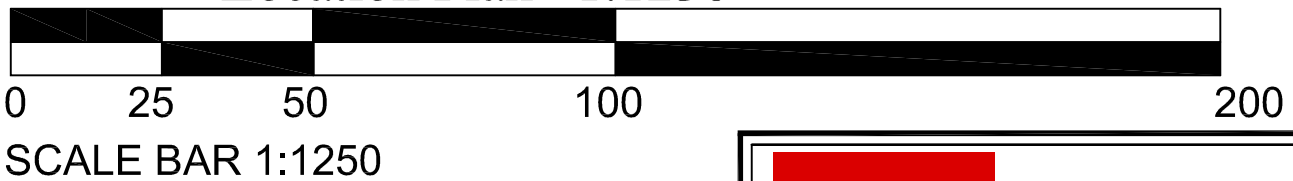

Proposed Sunroom Extension to Replace existing conservatory
with internal alterations at 7 Dolespring Close, Forsbrook, Staffs
ST11 9DD

Mr M. Rose



Architectural Design Specialists

e : enquiries@jpkdesign.co.uk
w : www.jpkdesign.co.uk

83 Dimsdale Parade East
Wolstanton
Newcastle under Lyme
ST5 8DP
T:01782 622321