




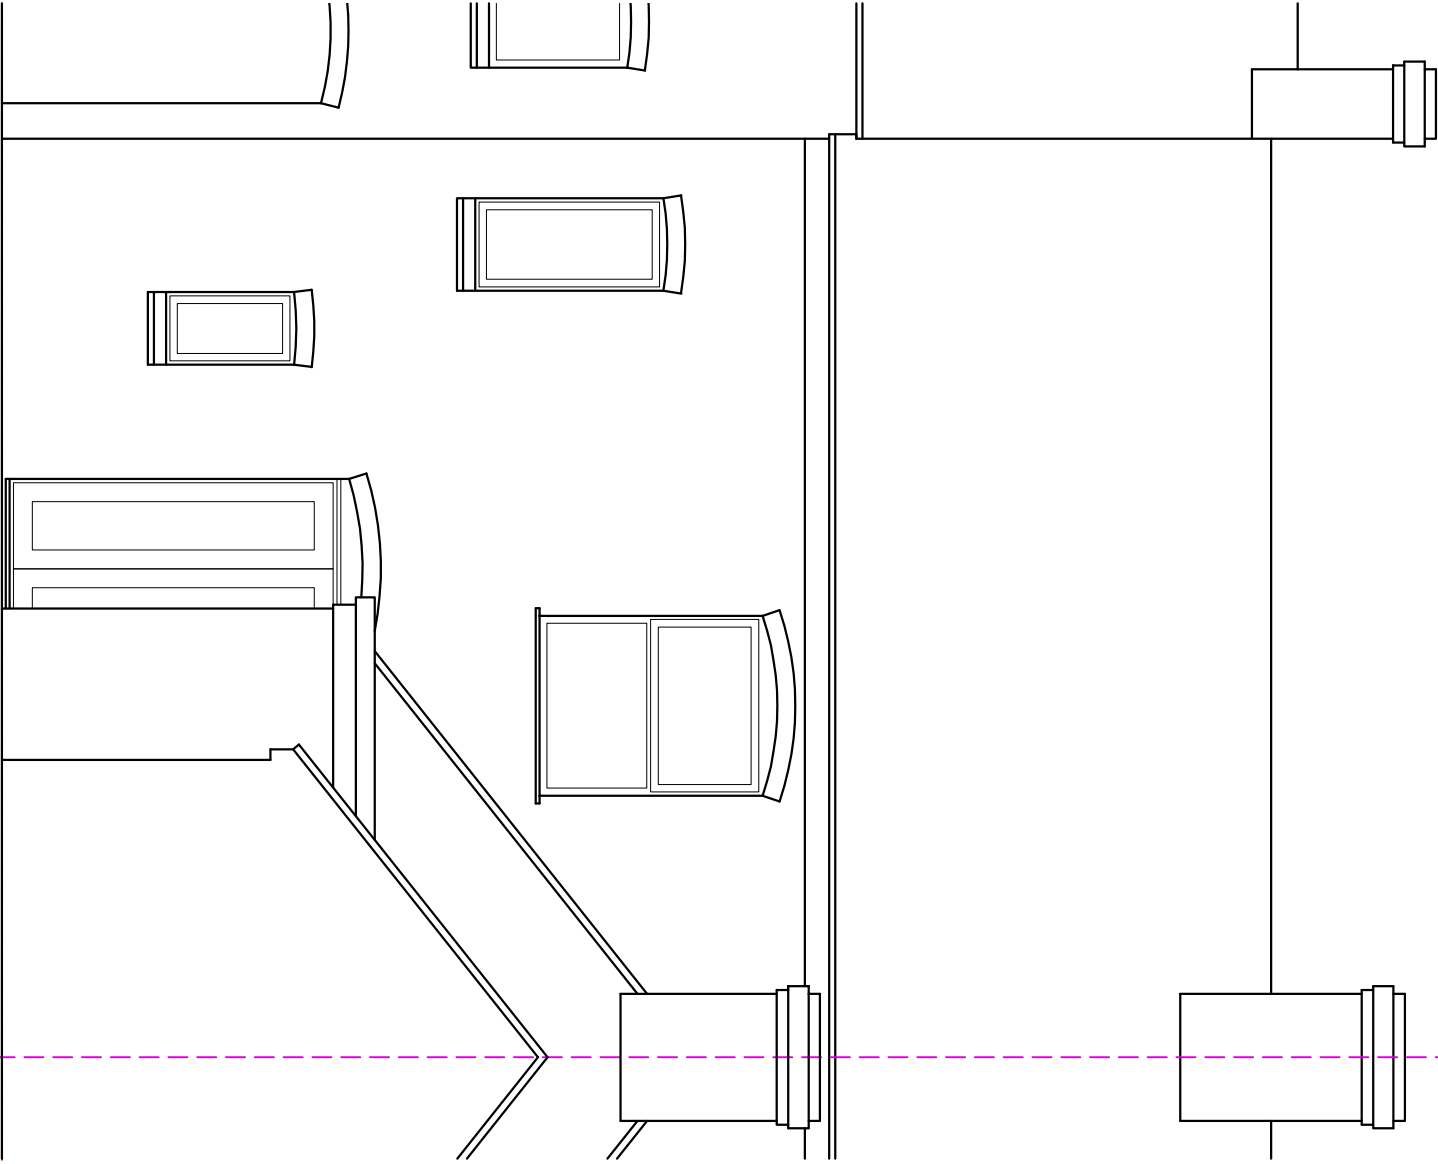


REAR ELEVATION 1:50

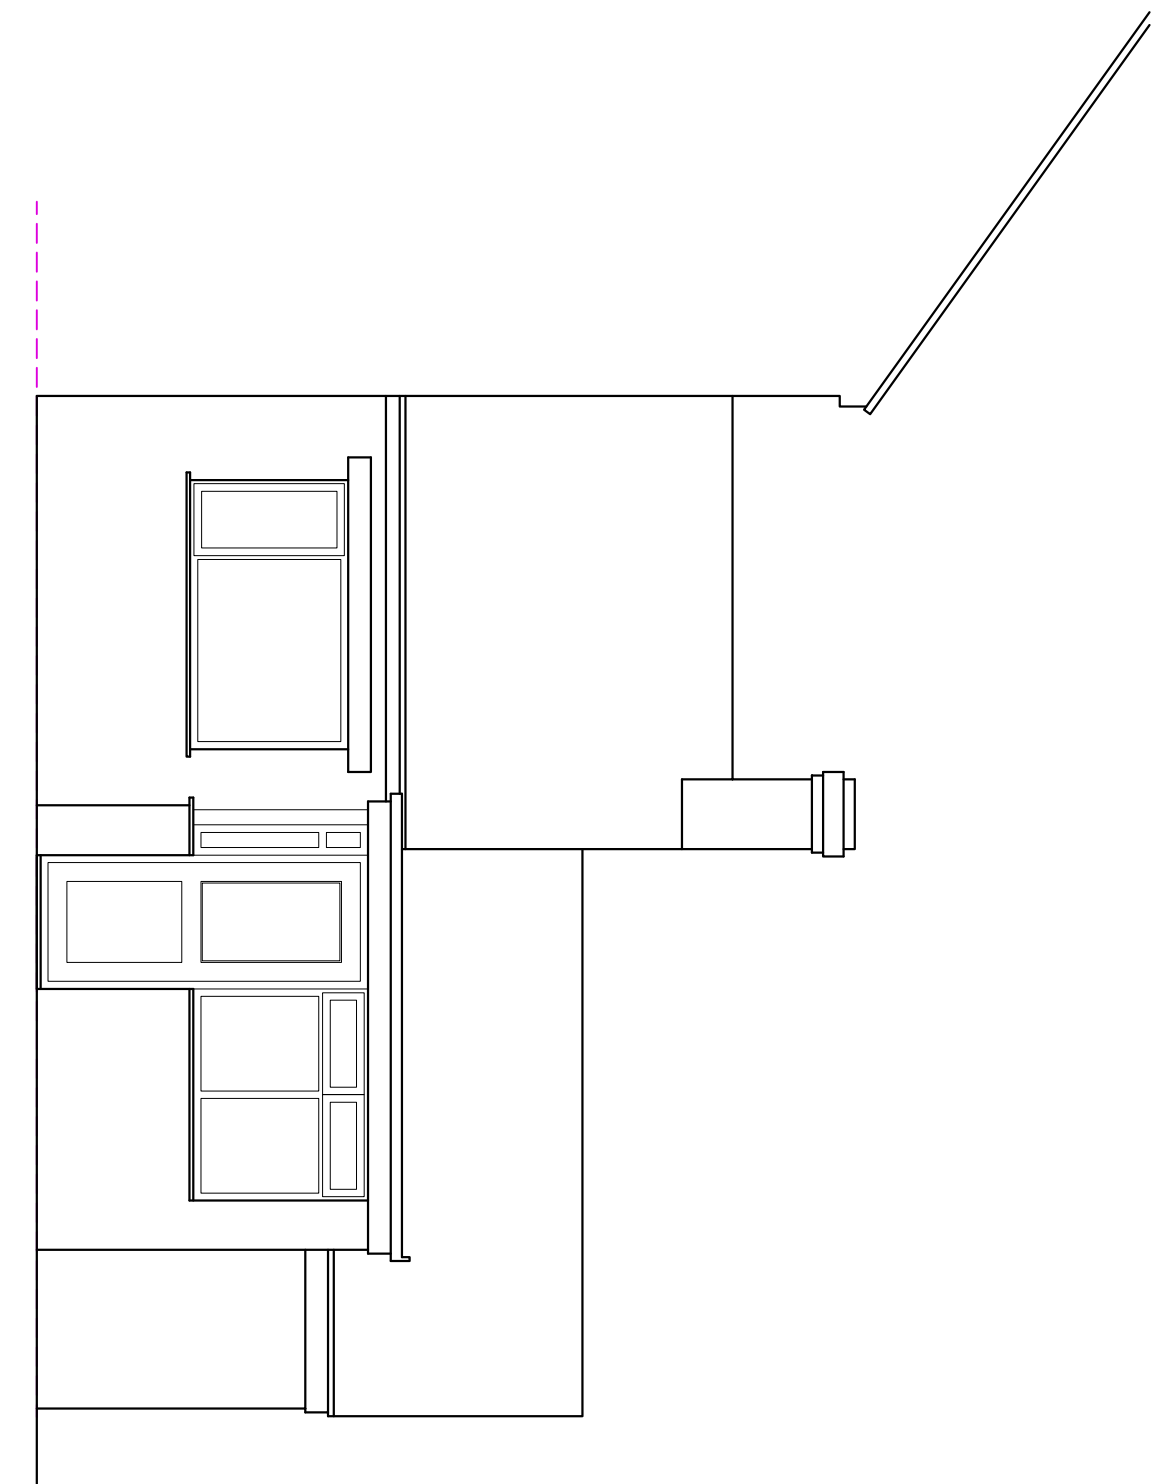


SIDE ELEVATION 1:50

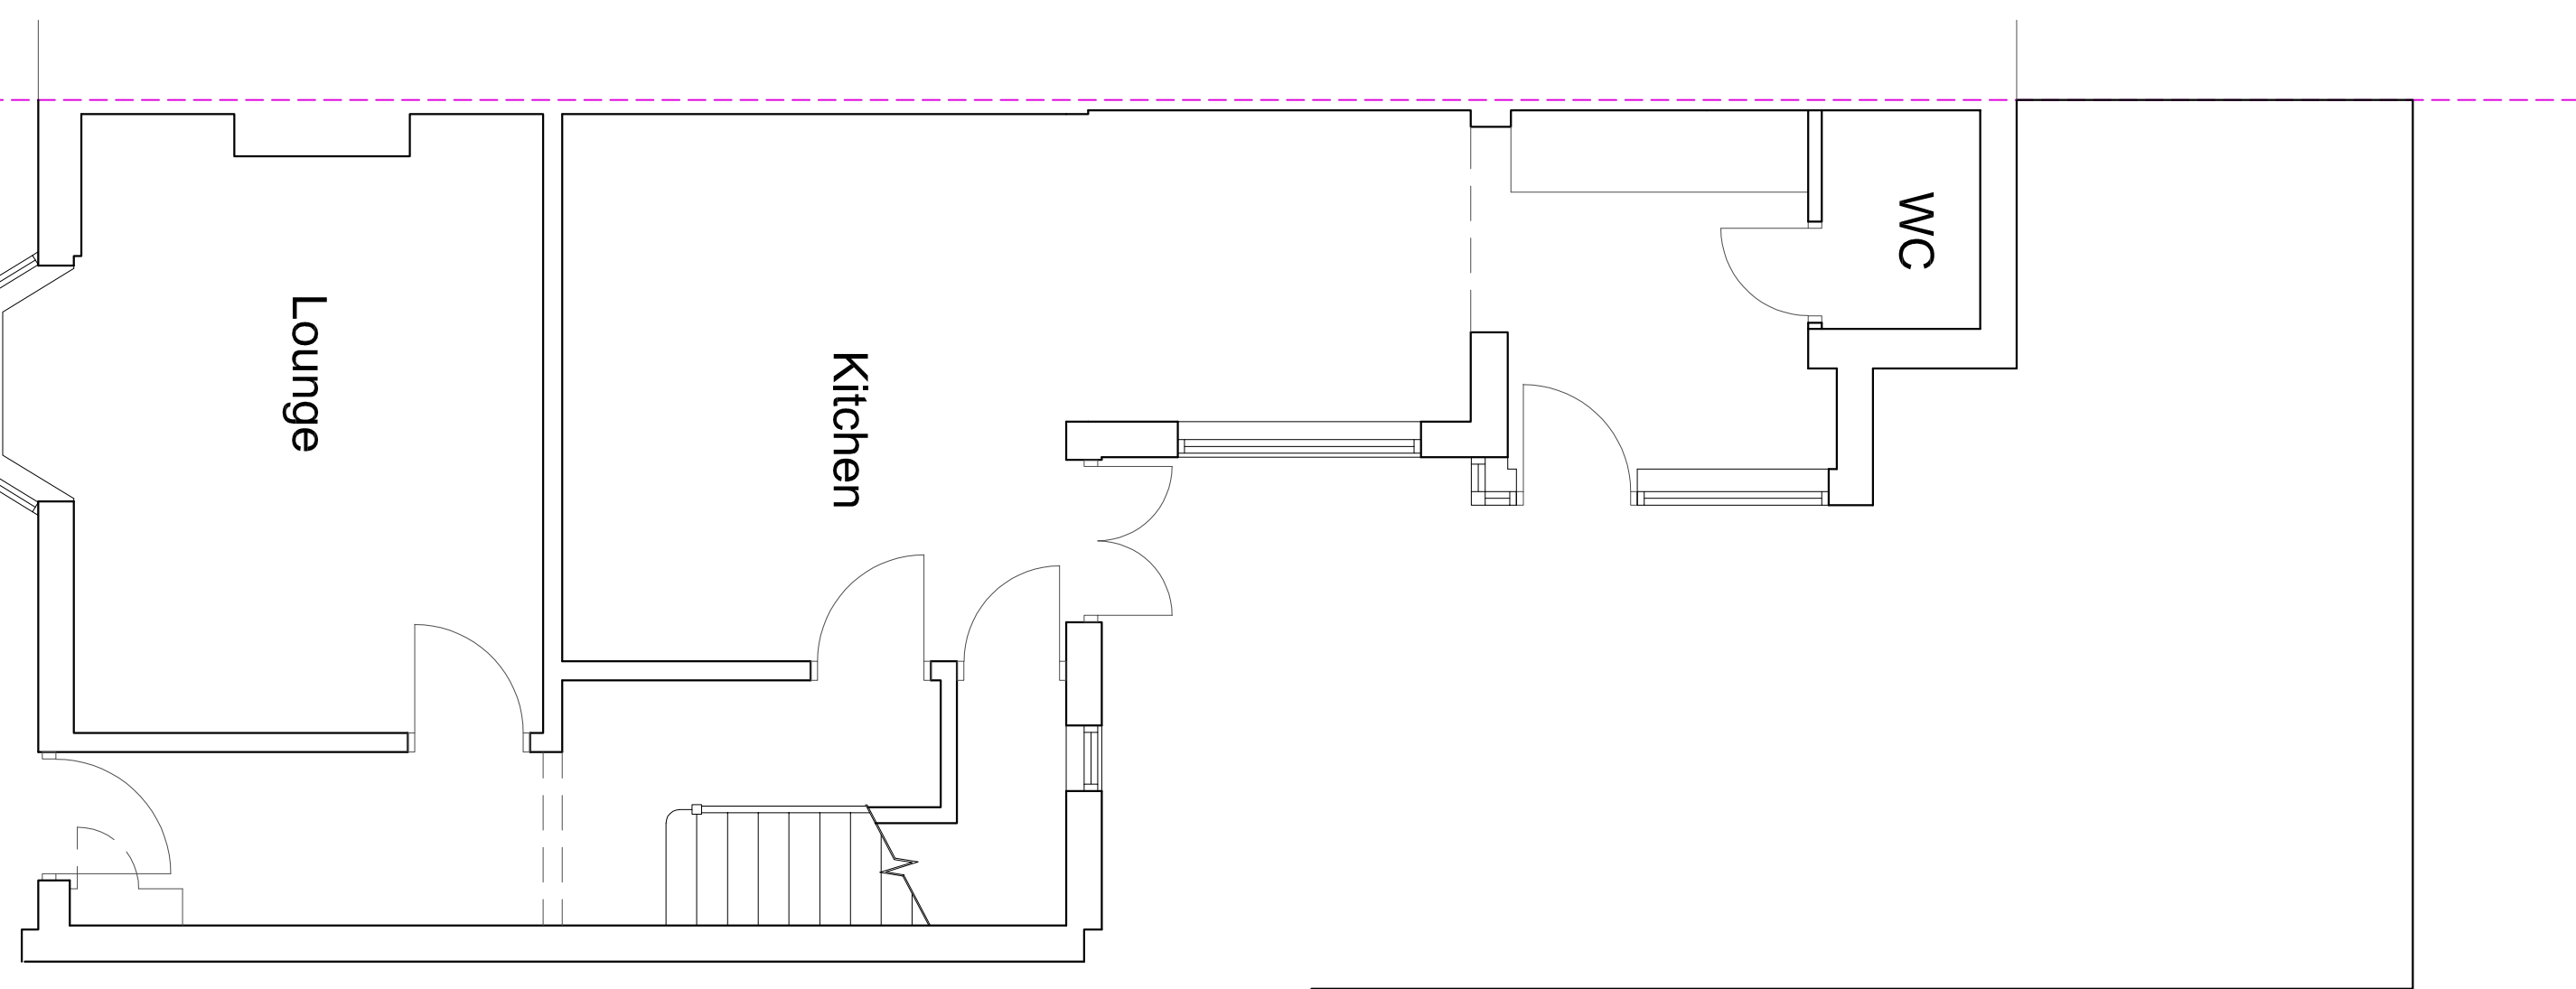


GROUND FLOOR PLAN 1:50

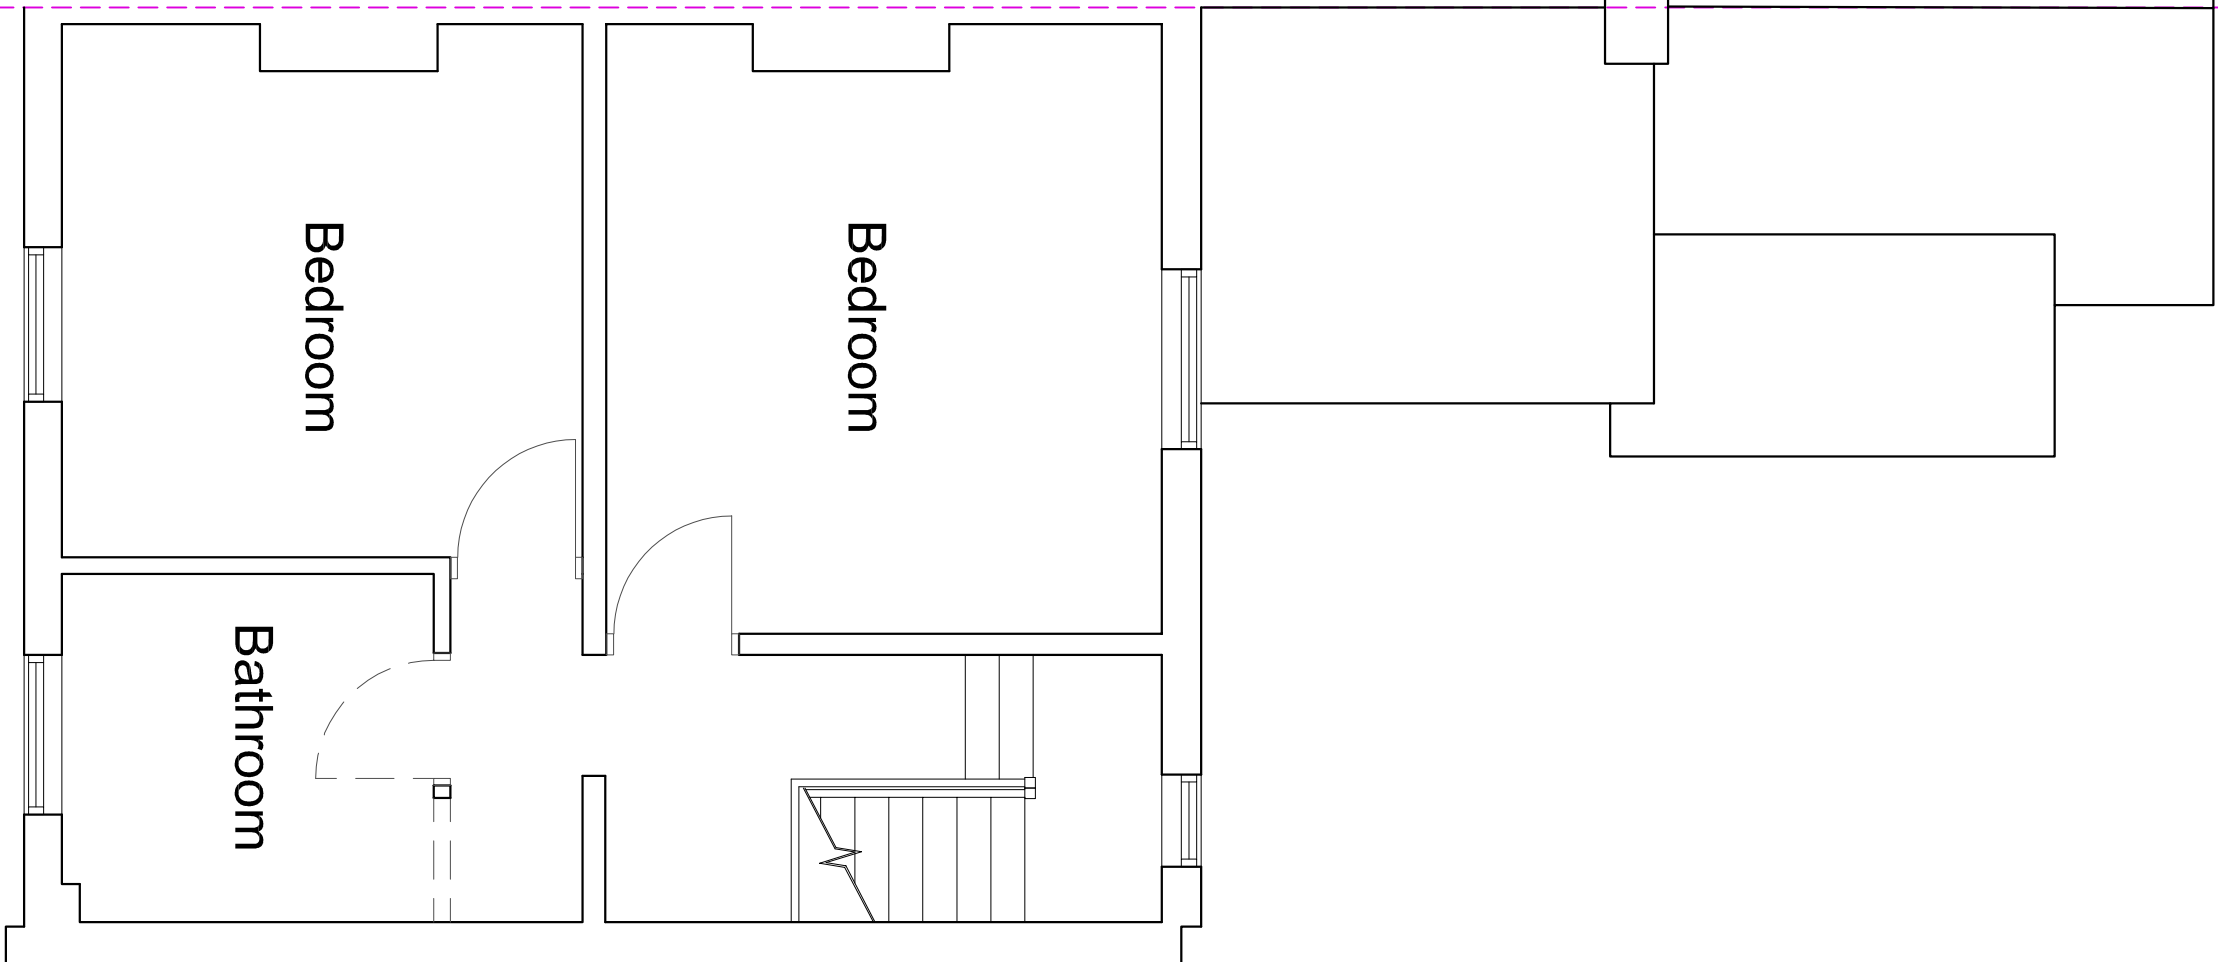



ROOF PLAN 1:50

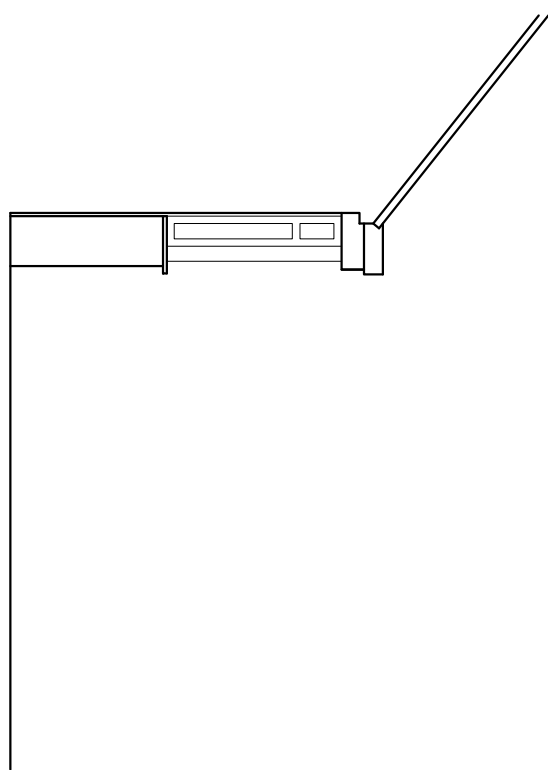

REAR ELEVATION 1:50

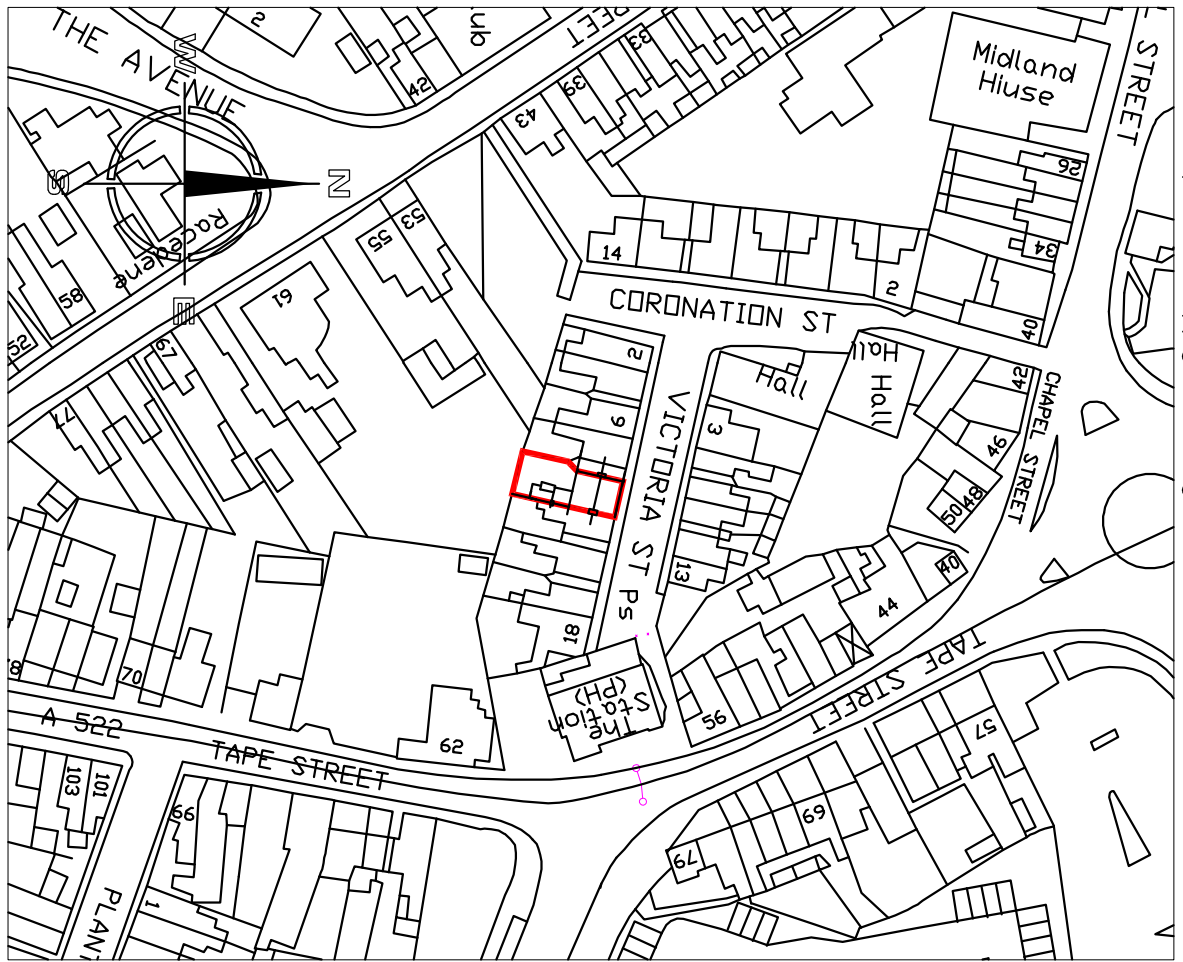

SITE LOCATION PLAN 1:1250

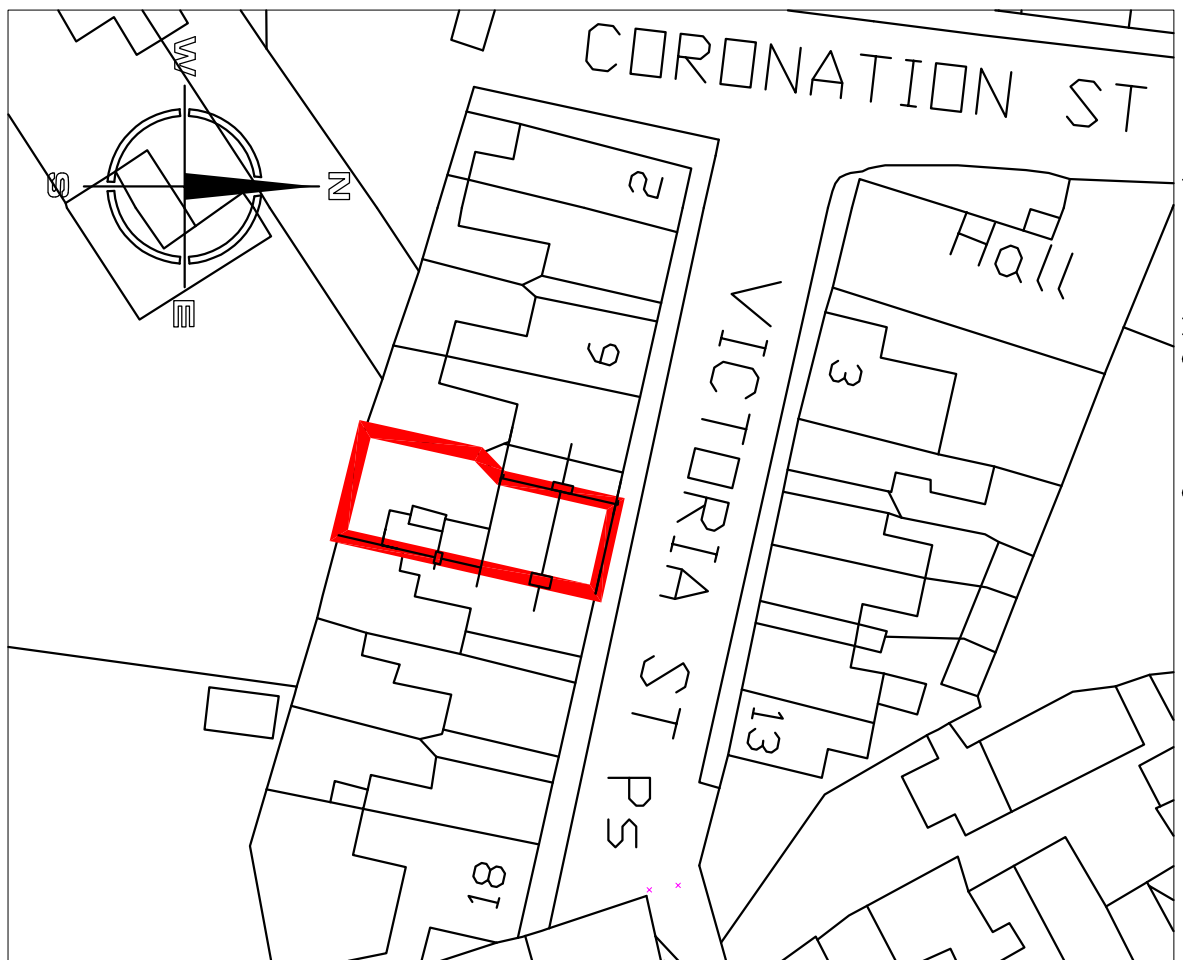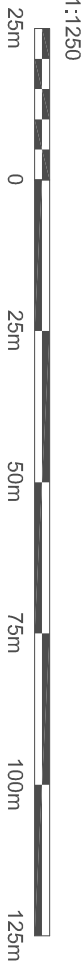

SITE LAYOUT PLAN 1:500

