


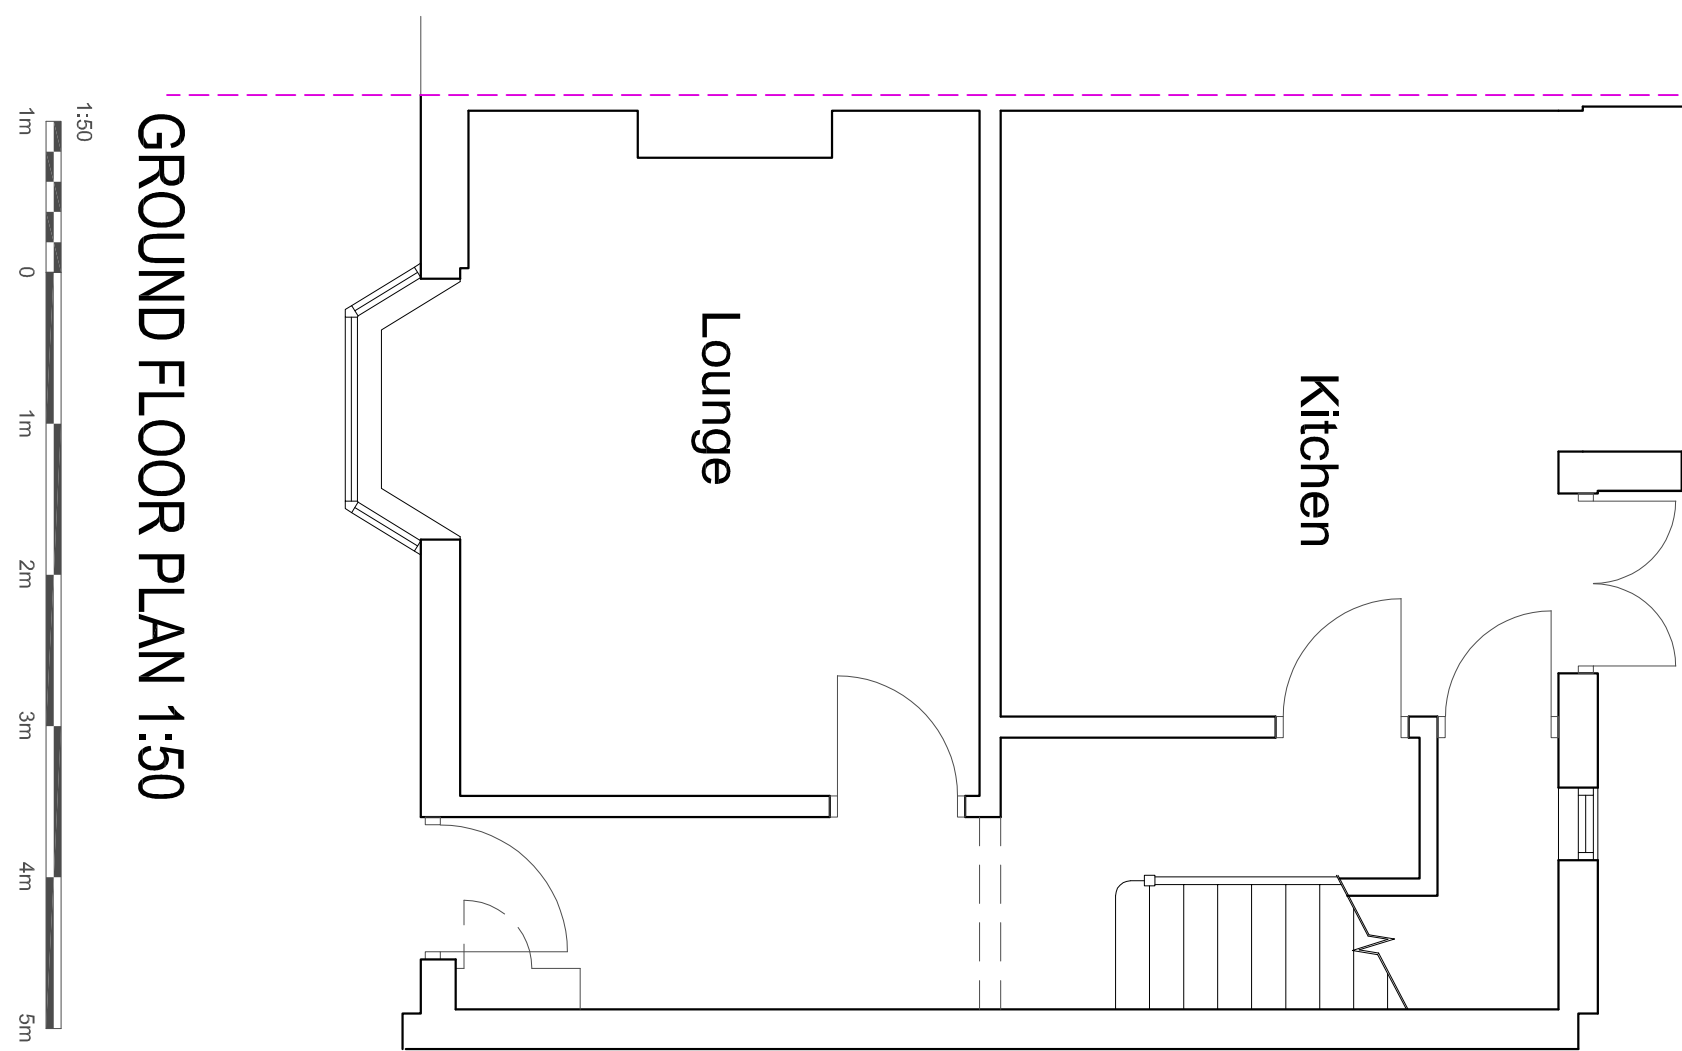
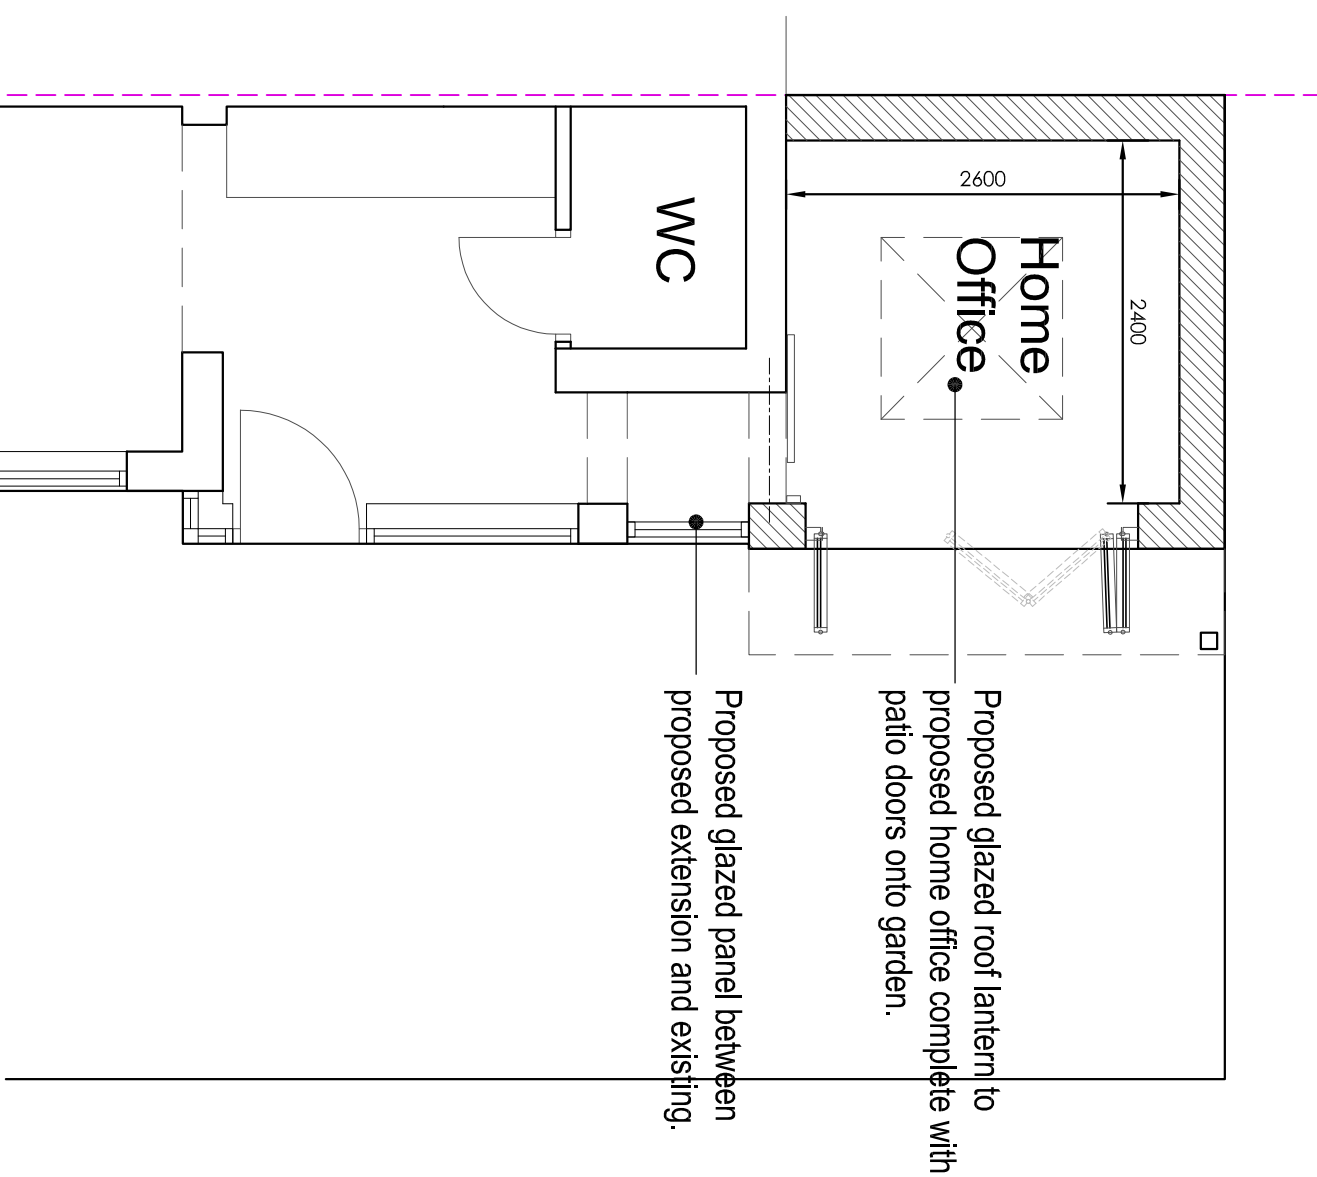
 
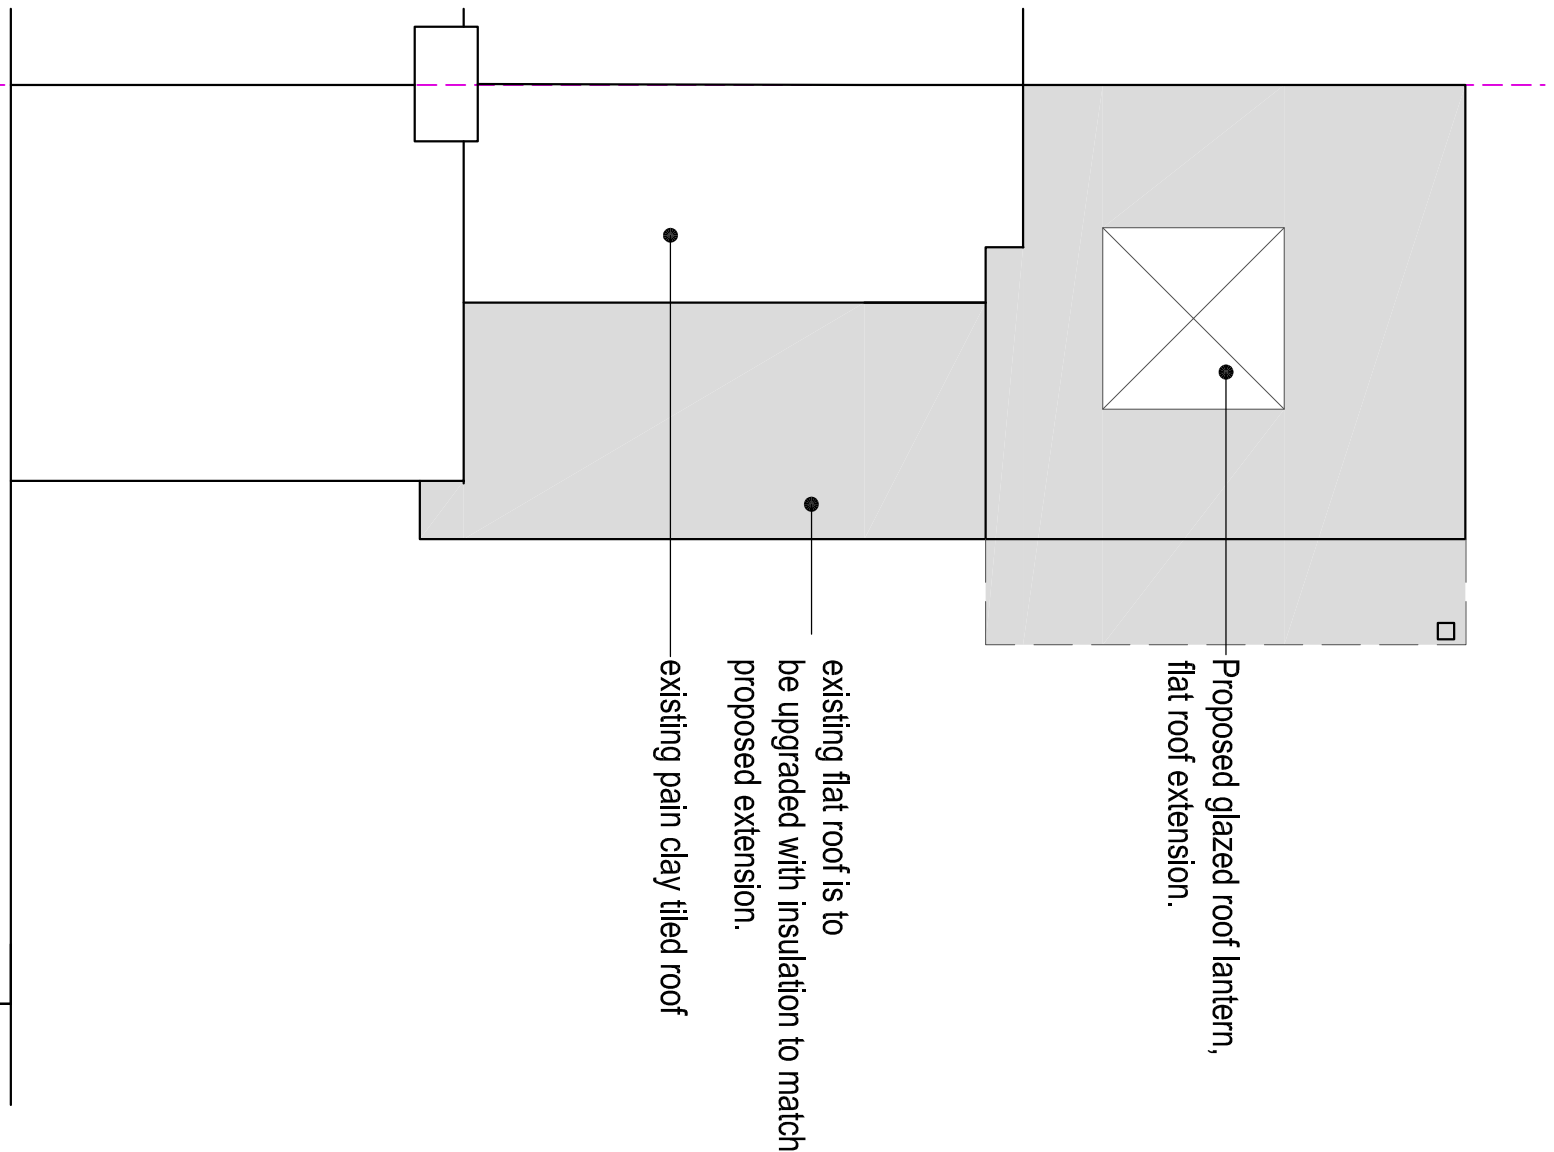


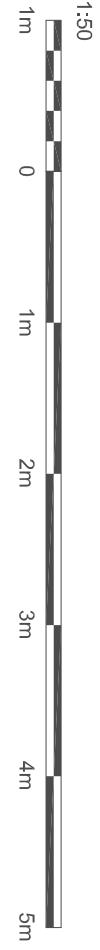



GROUND FLOOR PLAN 1:50

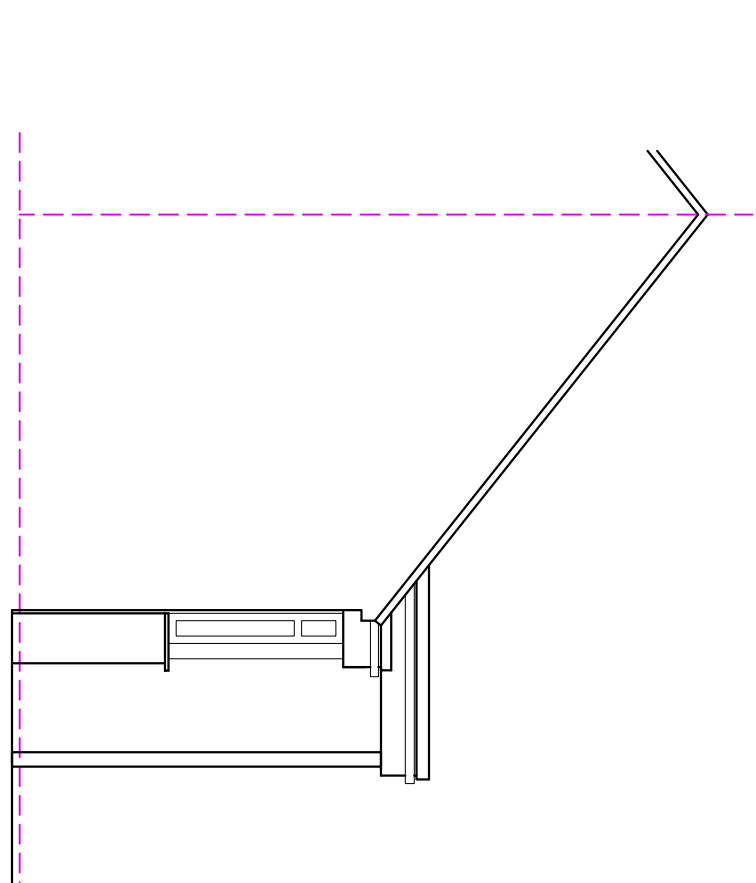


ROOF PLAN 1:50

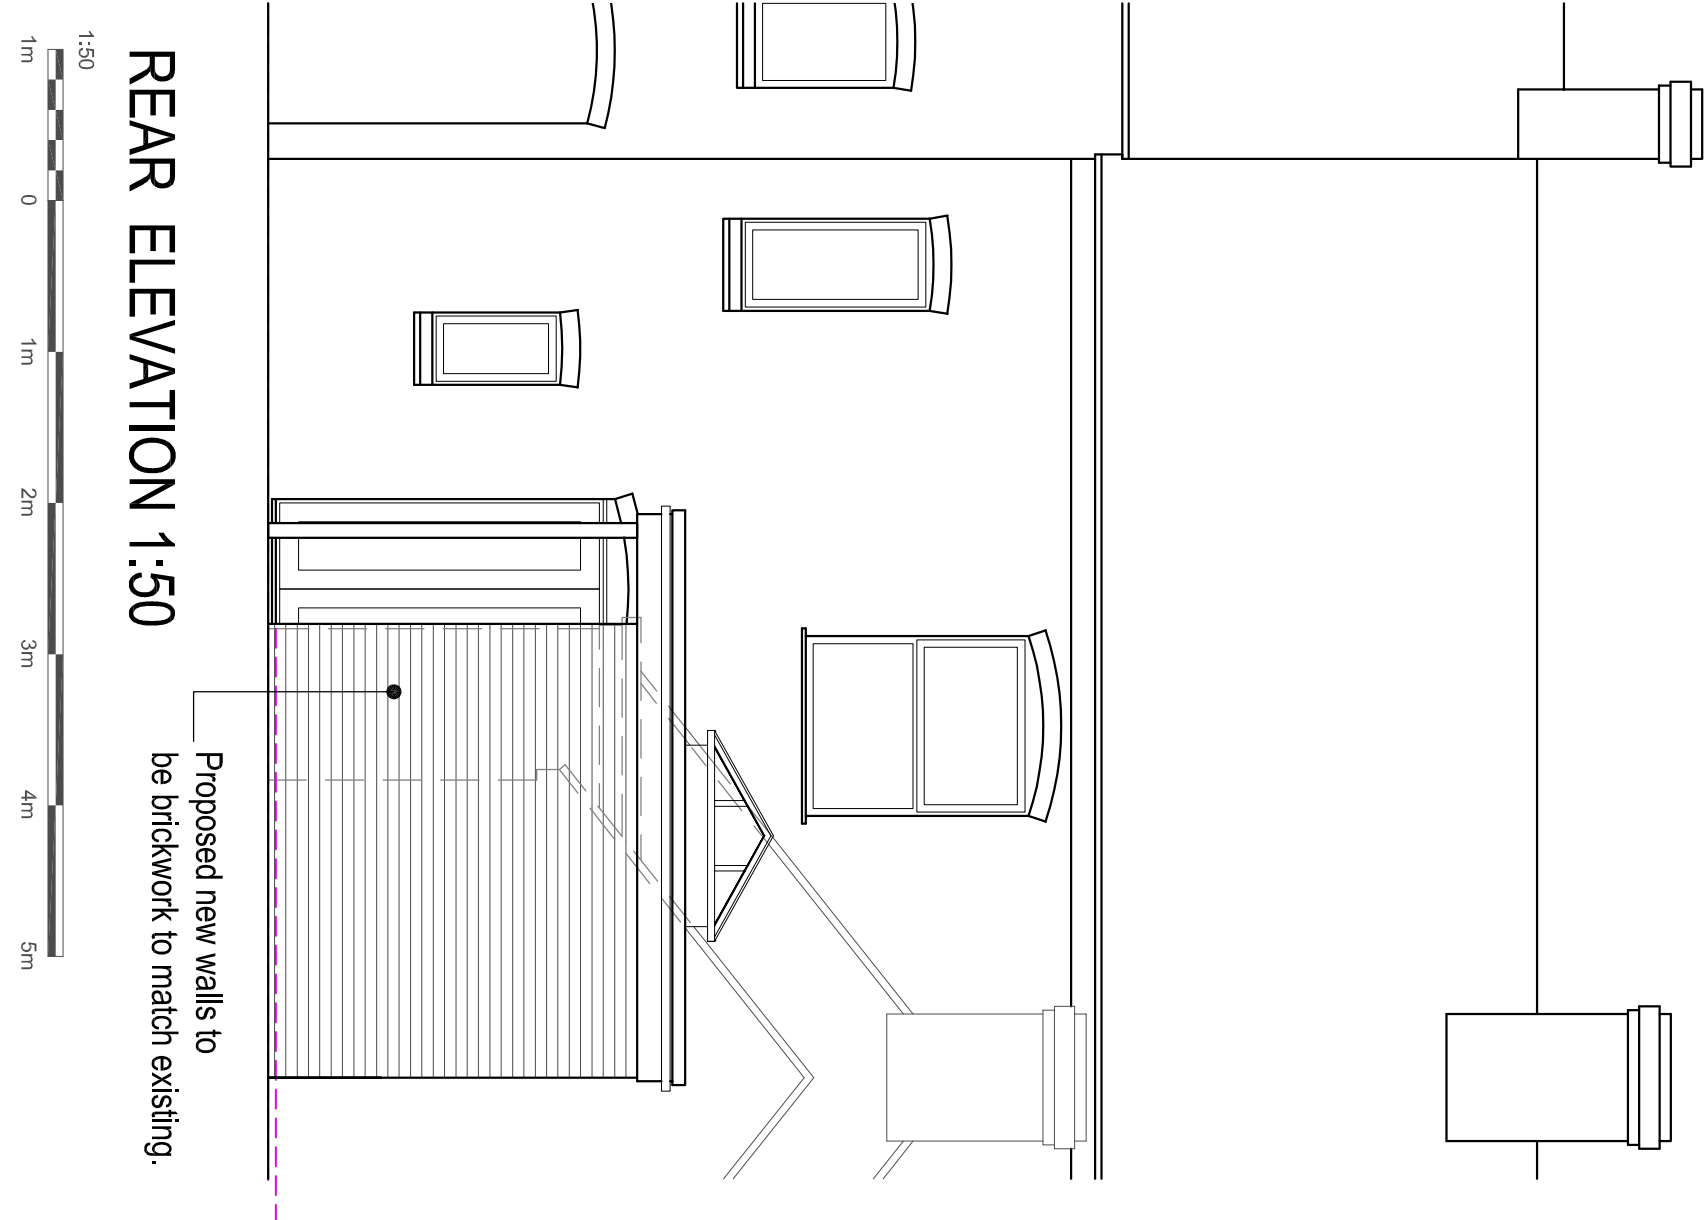

REAR ELEVATION 1:50

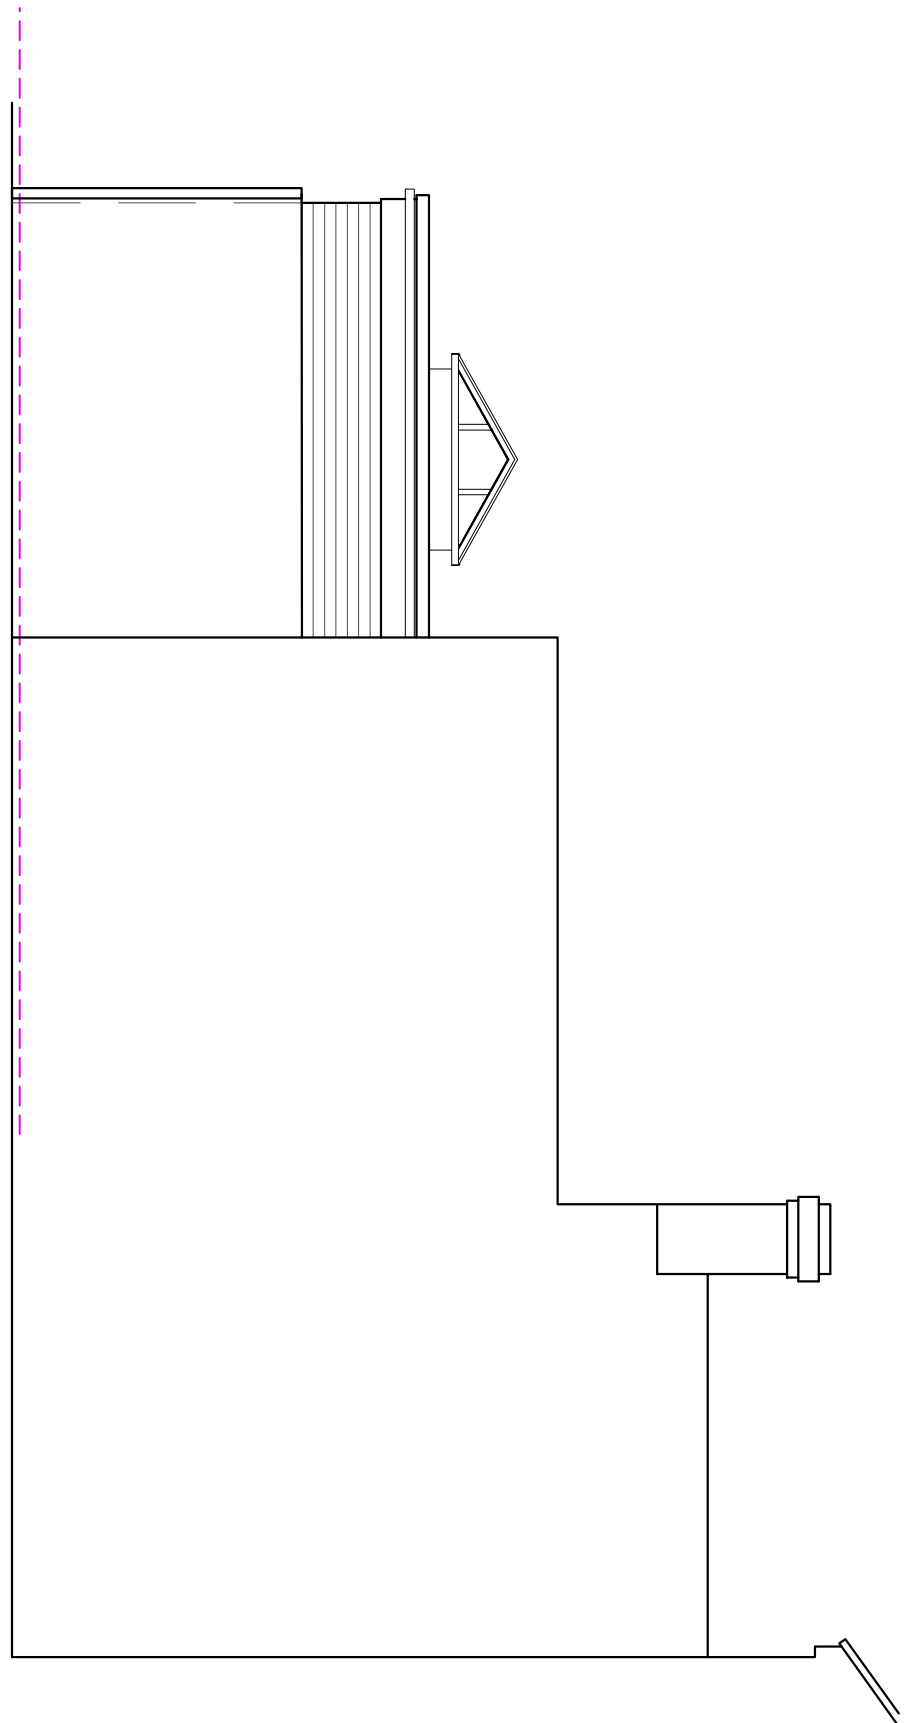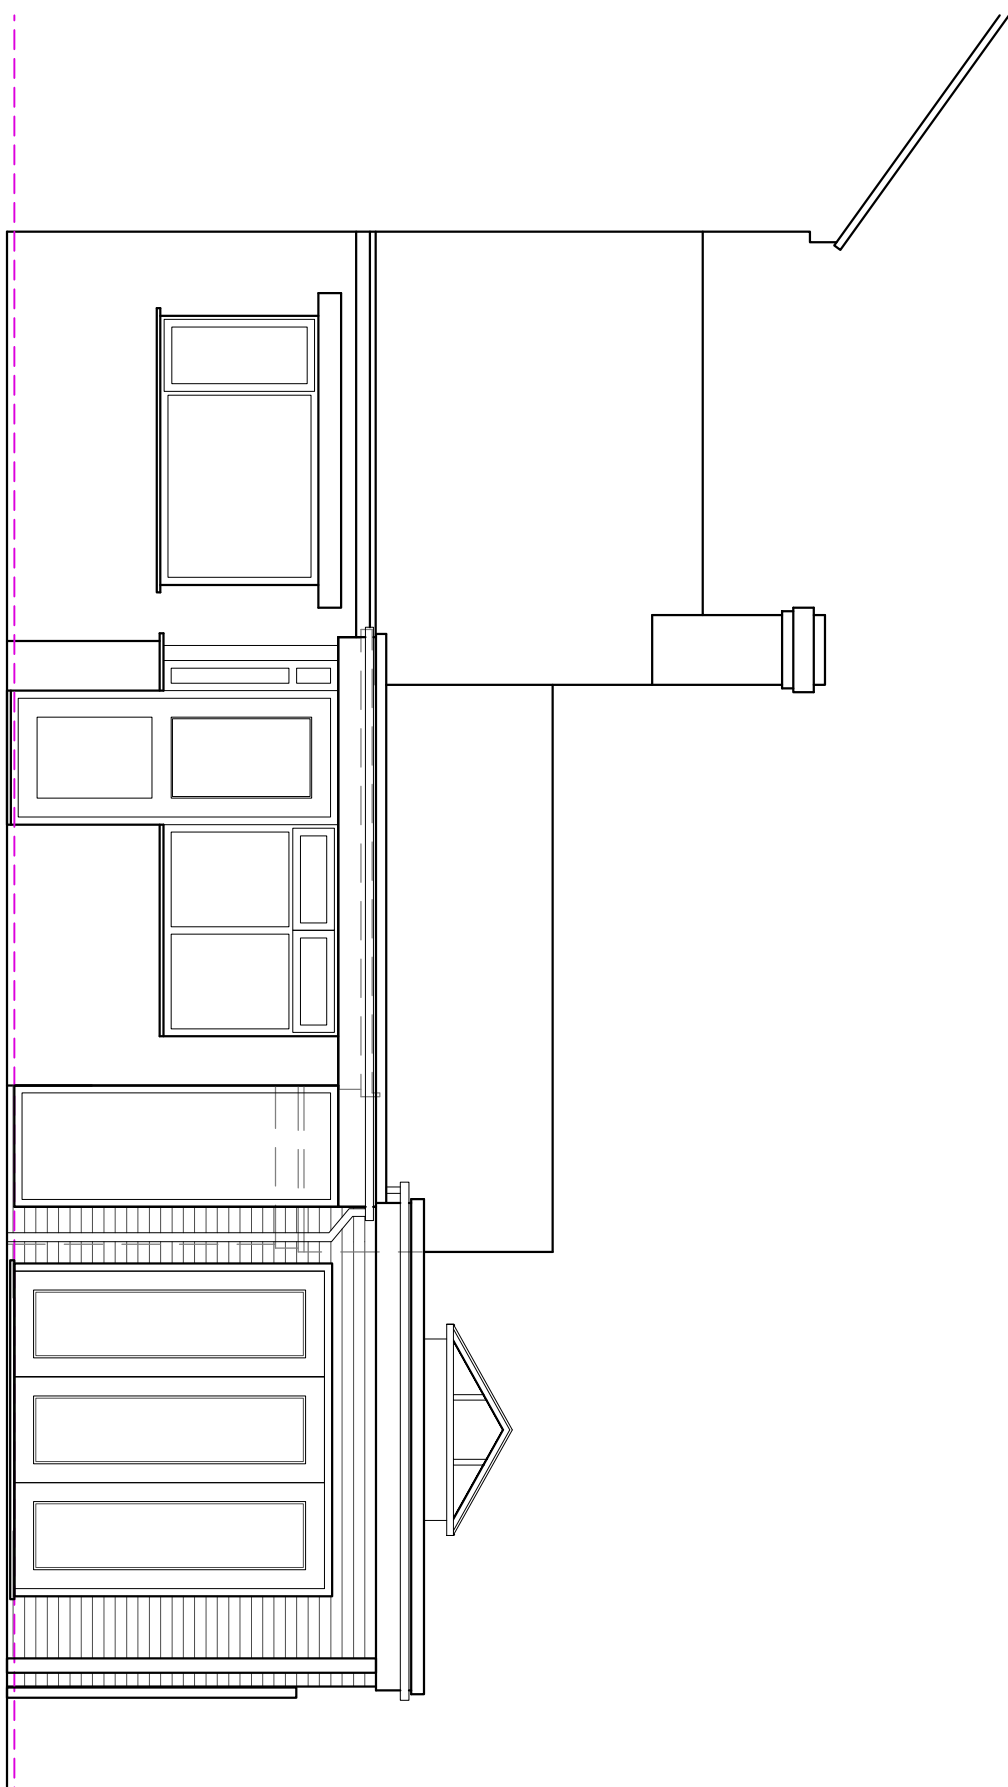

SIDE ELEVATION 1:50

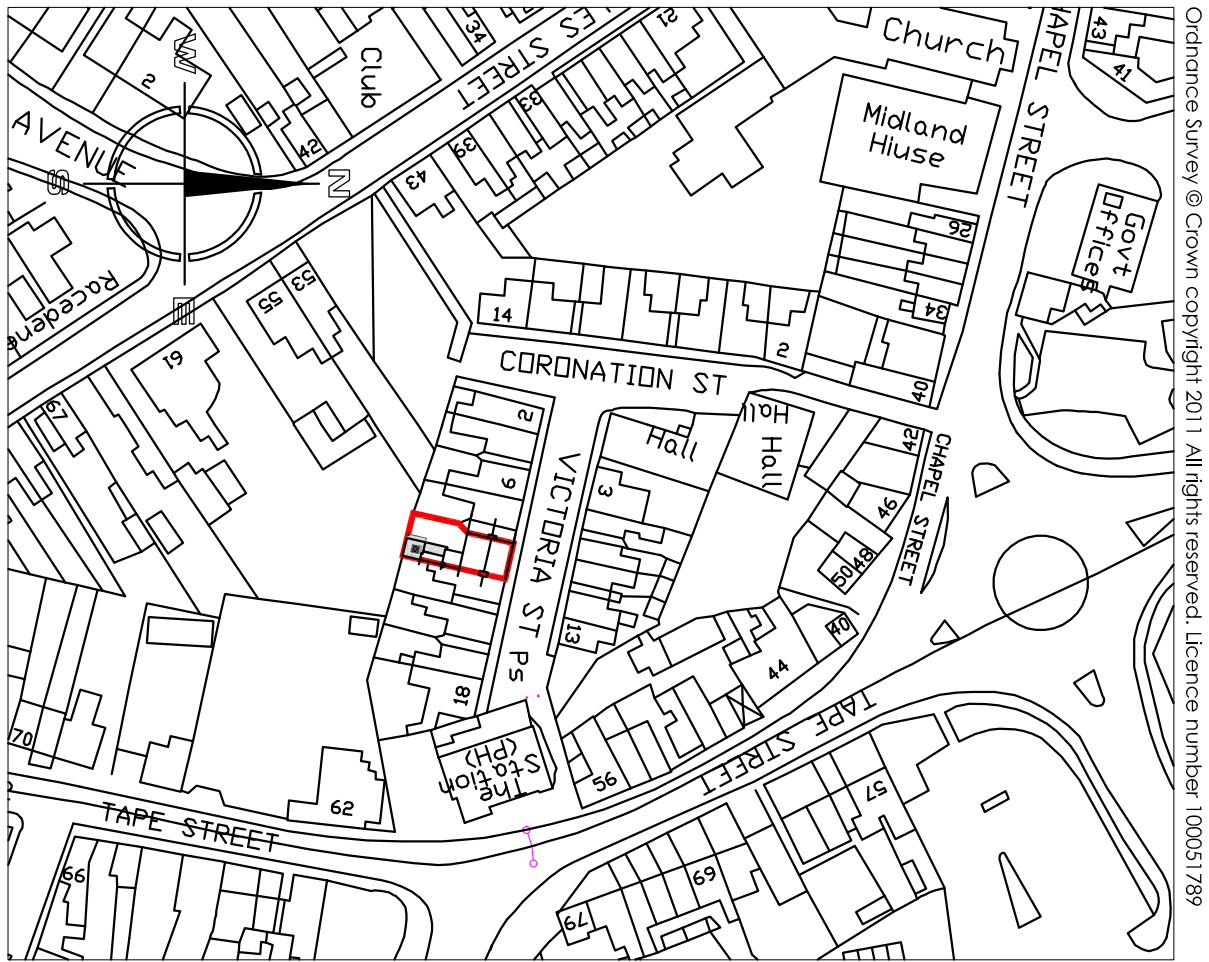

SITE LOCATION PLAN 1:1250



SITE LAYOUT PLAN 1:500