


Dogcroft Farm

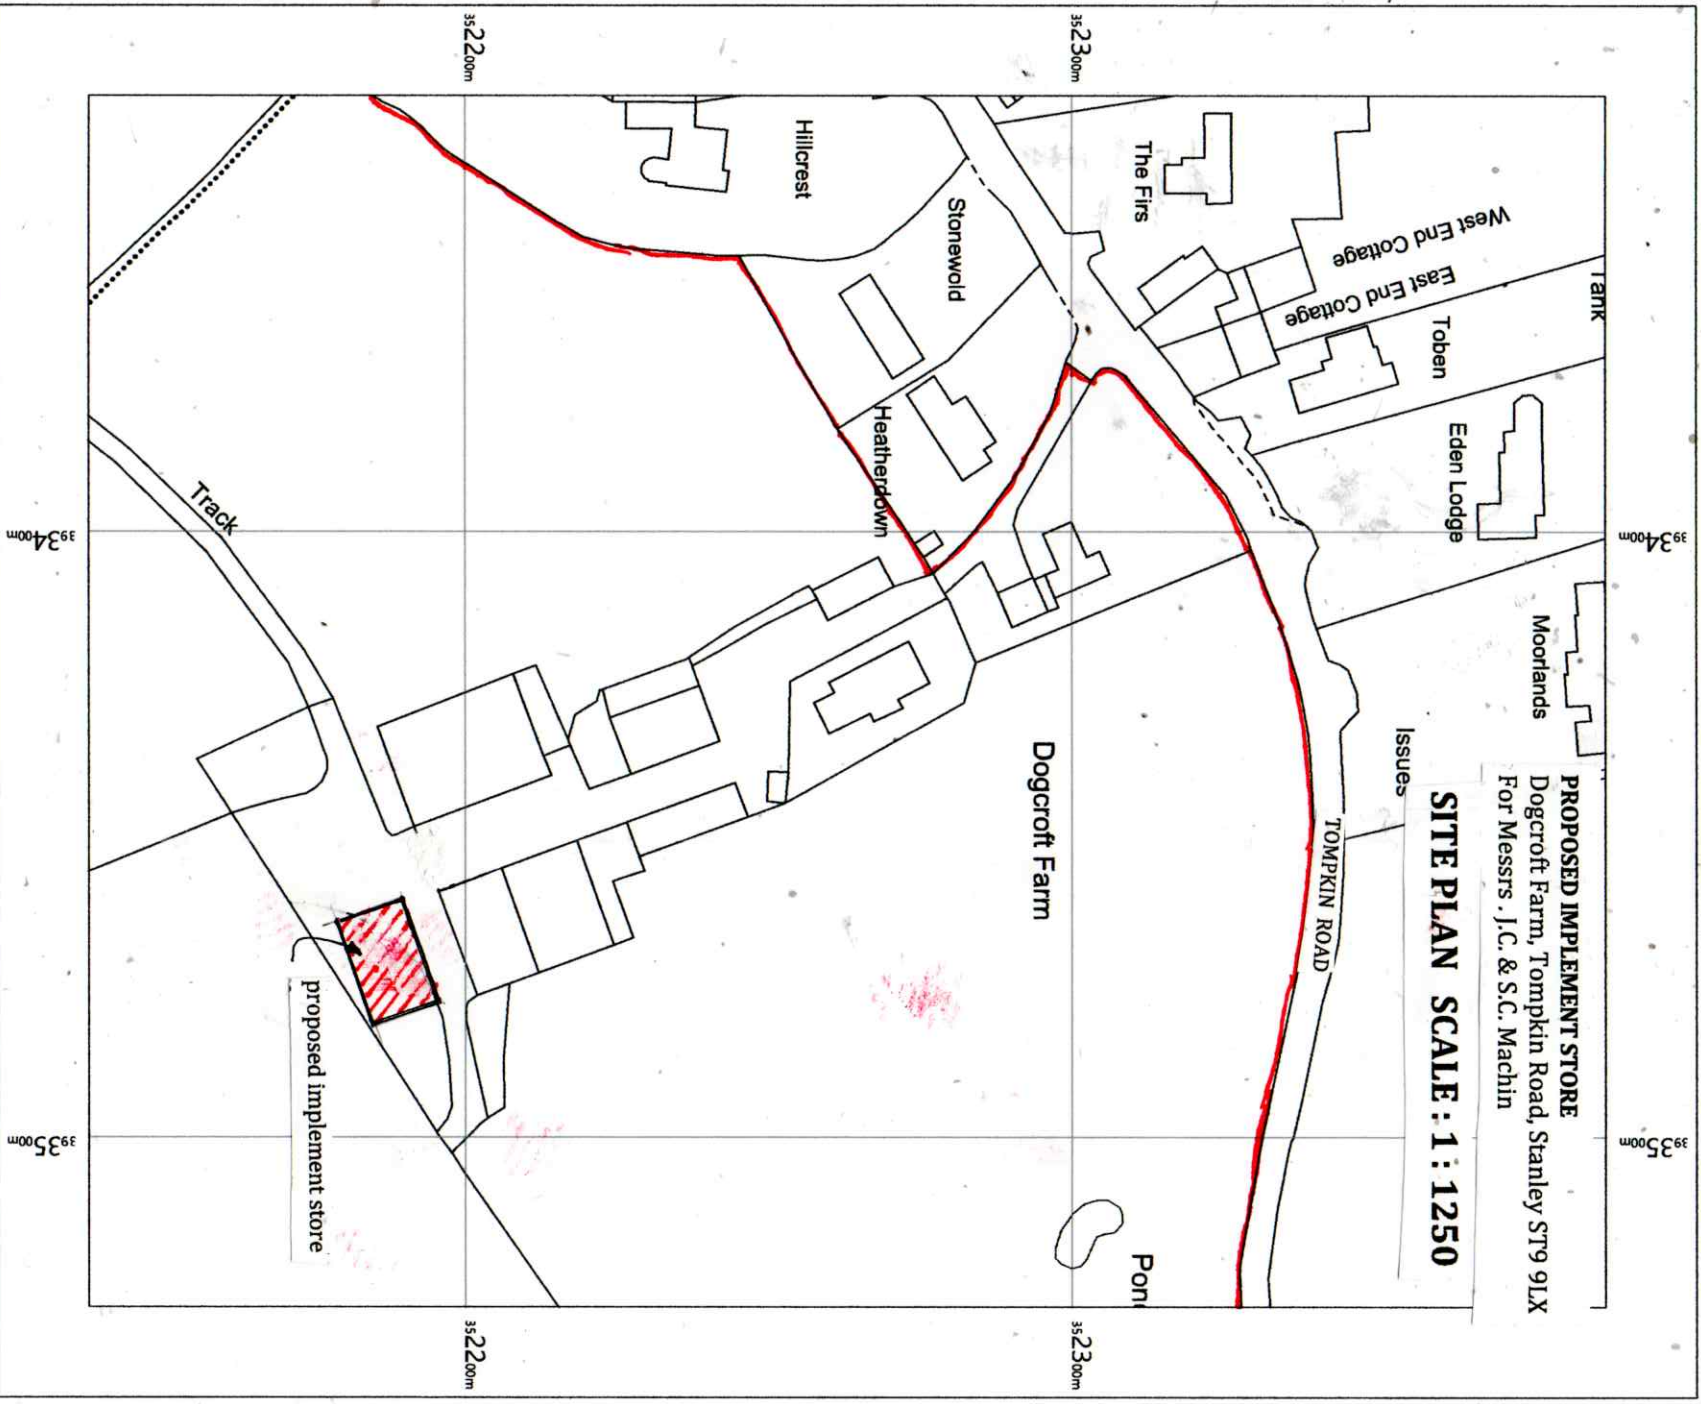

OS MasterMap 1250/2500/10000 scale
Monday, March 15, 2021, ID: BLT-00946330
www.planningapplicationmaps.co.uk

1:1250 scale print at A4, Centre: 393428 E, 352263 N

© Crown Copyright Ordnance Survey. Licence no. 100051661

