


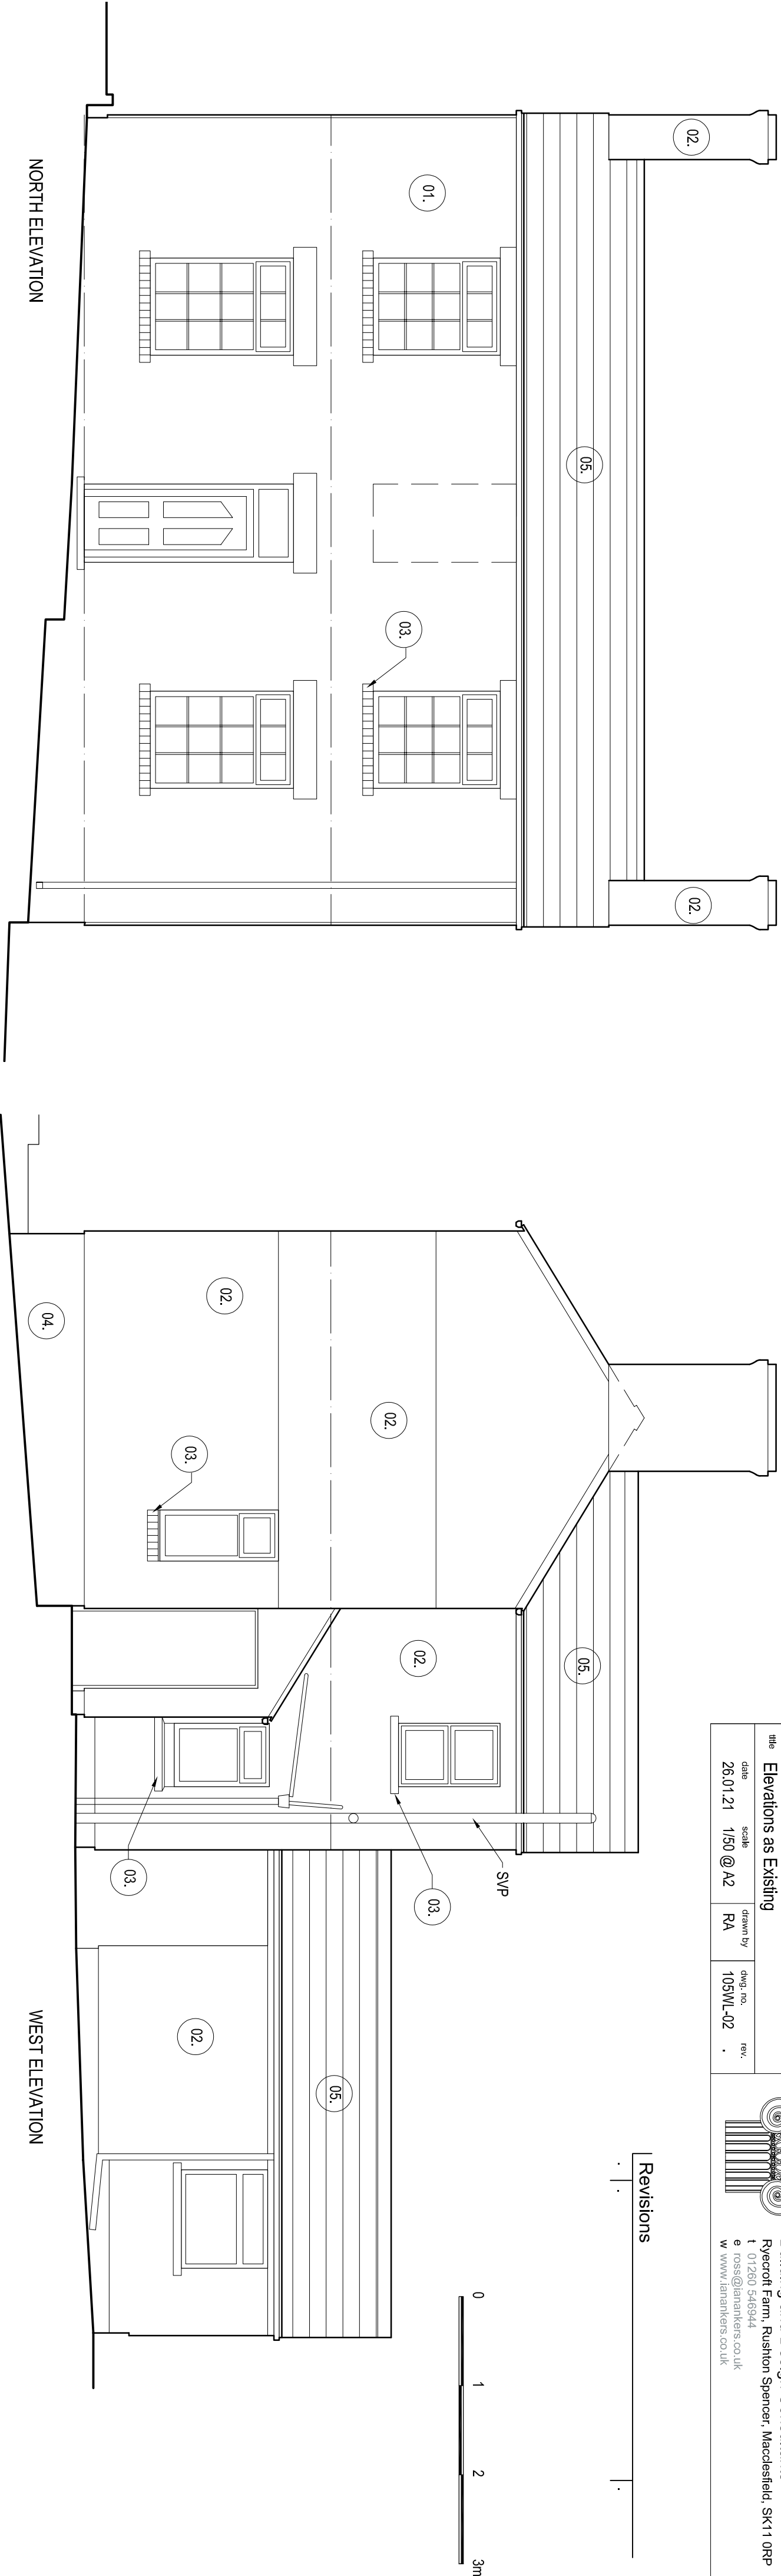

Revisions

- MATERIALS KEY
- 01. red facing brick
 - 02. rough coat render
 - 03. red brick soldier course window sill
 - 04. painted (black) common brick
 - 05. staffordshire blue clay tile
 - 06. black plastic mgs
- unless otherwise stated, all windows and doors white UPvc

SOUTH ELEVATION

EAST ELEVATION