


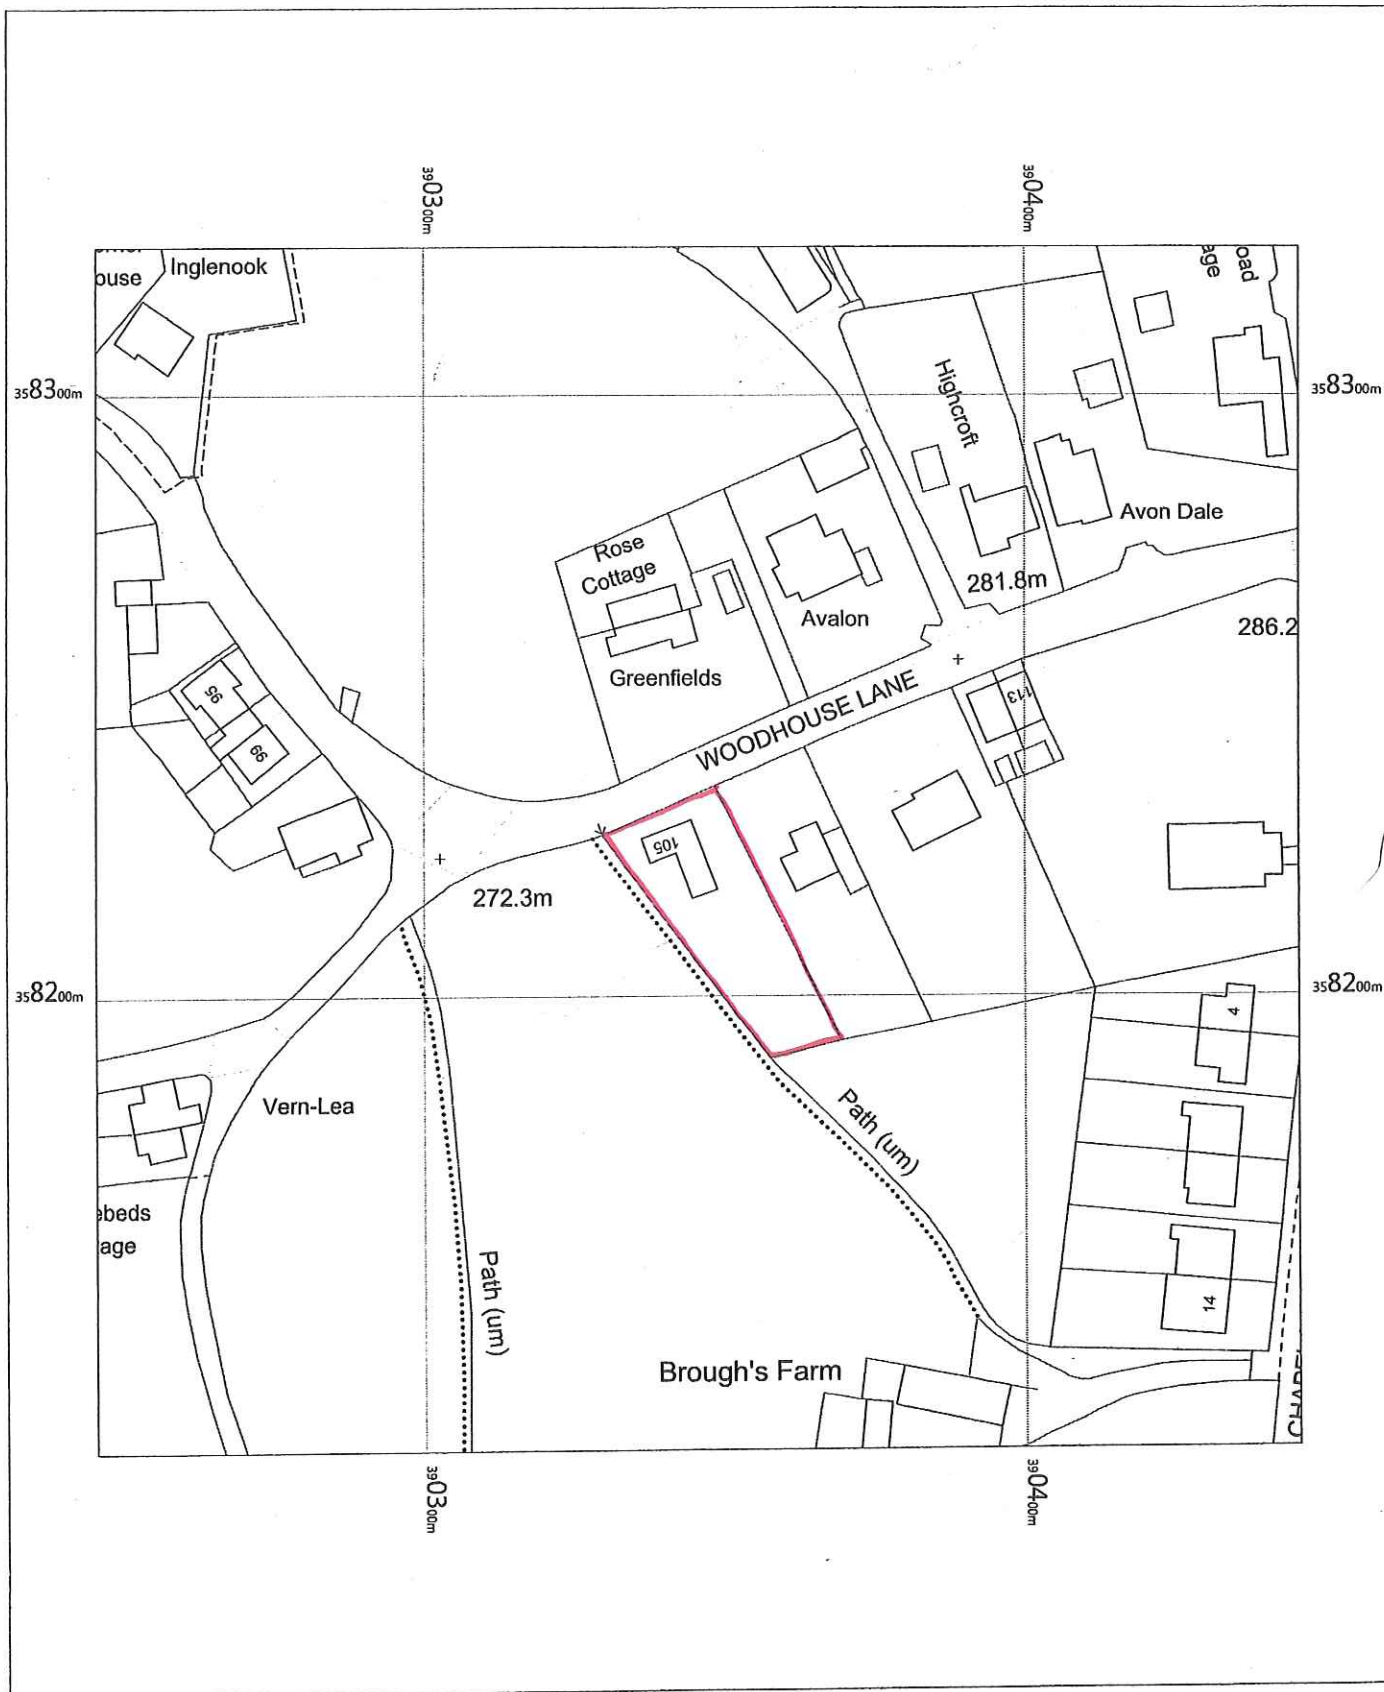

105 Woodhouse Lane
Biddulph Moor
Stoke-on-Trent
ST8 7RN

OS MasterMap 1250/2500/10000 scale
Thursday, October 12, 2017, ID: MDP-00661761
www.malcolmhughes.co.uk

1:1250 scale print at A4, Centre: 390345 E, 358224 N

©Crown Copyright Ordnance Survey. Licence no. 100019980



**MALCOLM
HUGHES**
CHARTERED
LAND SURVEYORS