




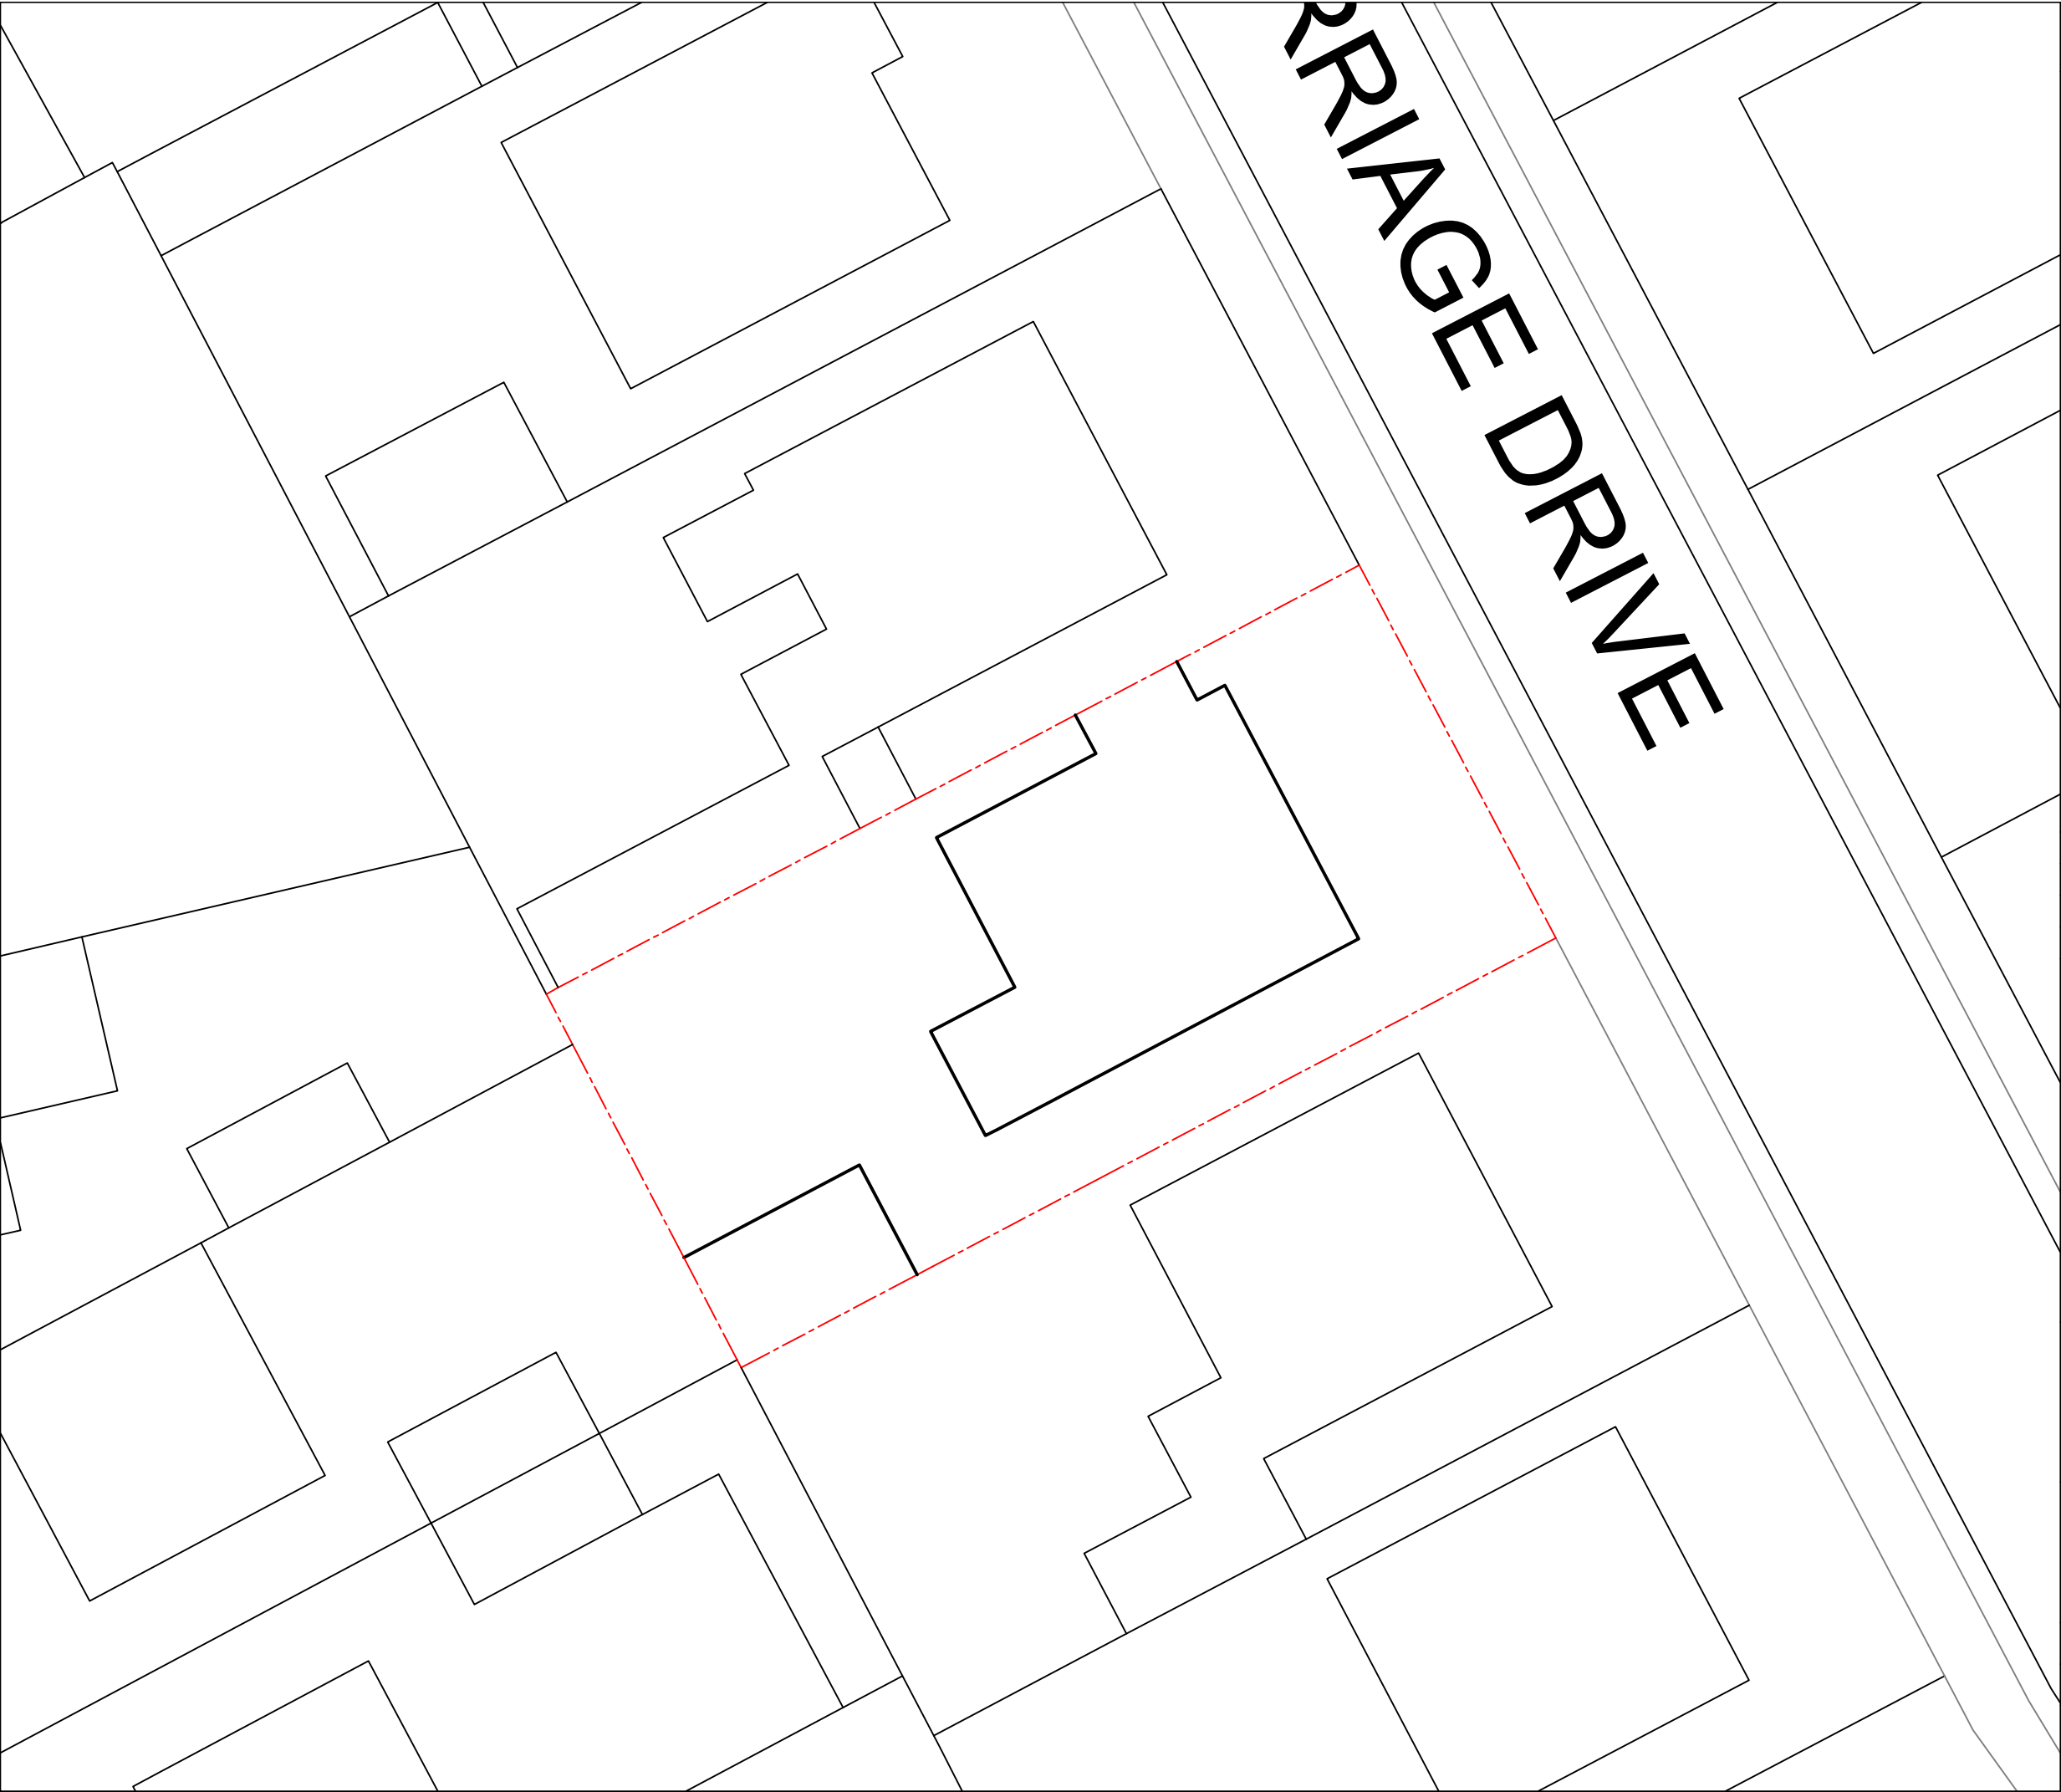

NOTES

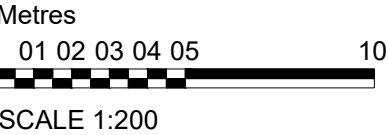

.	.	.

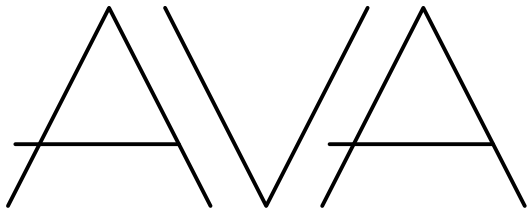

ADDED VALUE ARCHITECTURE

Registered Office:
Added Value Architecture Ltd.
Grosvenor House, 3 Chapel St.
Congleton, CW12 4AB

Company No: 11124740
e. architect@ava-ltd.com
t. 01782 248 524 / 07801 44 03 11
www.ava-ltd.com

22 Carriage Drive
Biddulph
For Mr and Mrs Nixon

Site/Block Plan
as Proposed

Scale:	1:200 @A3	
Date:	January 2021	
Ref:	201220(PR)001	revision -