




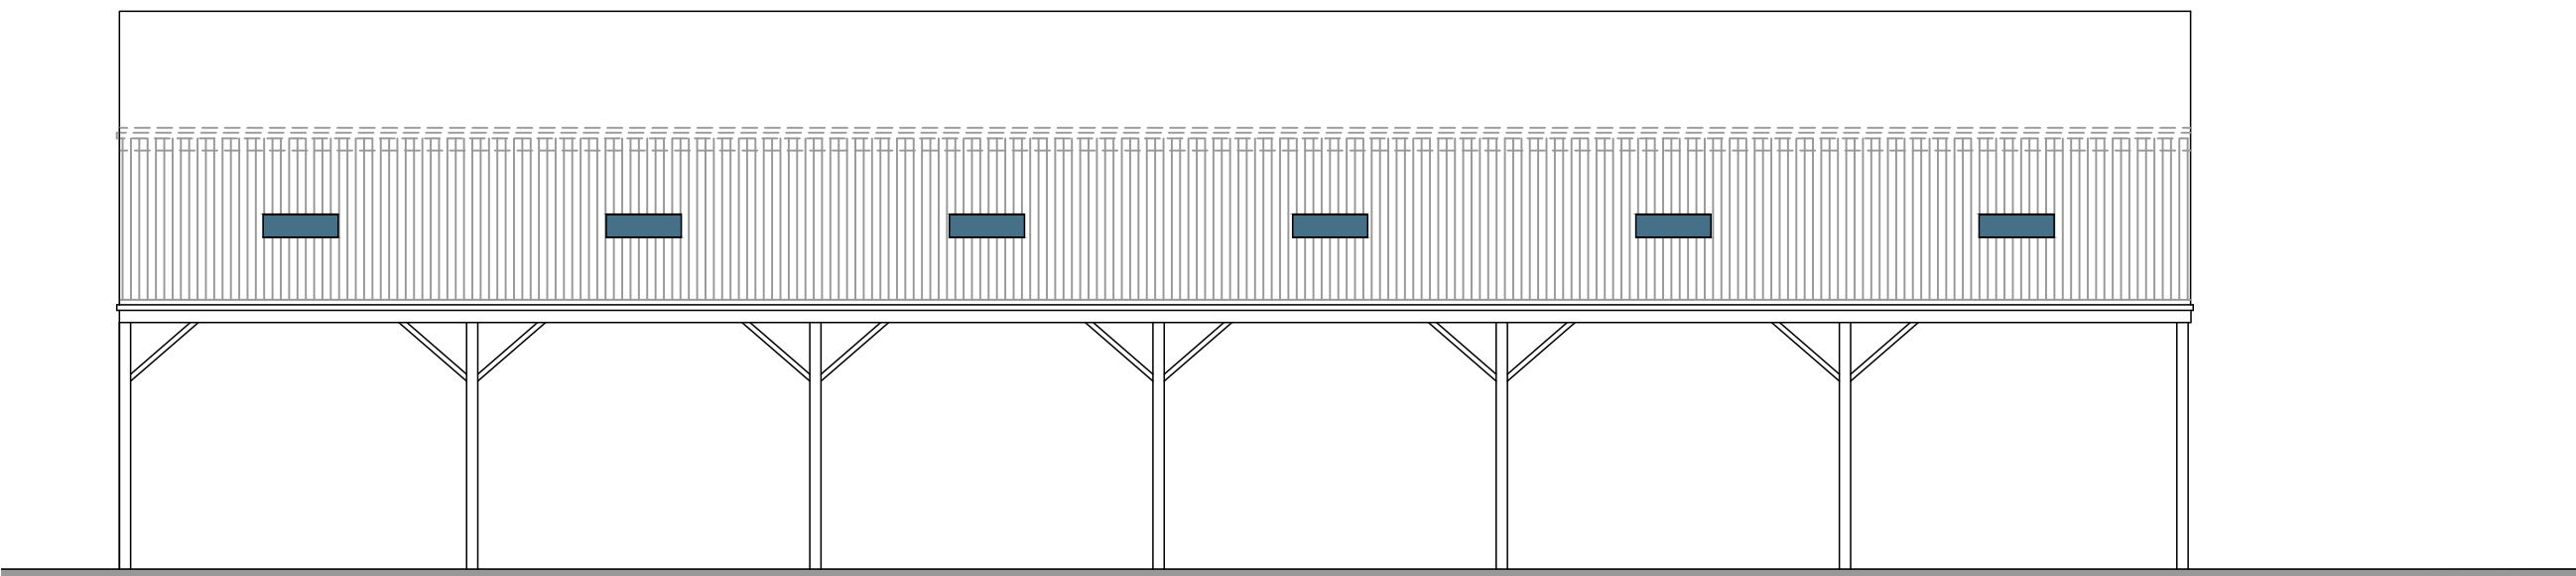

North Elevation 1:100

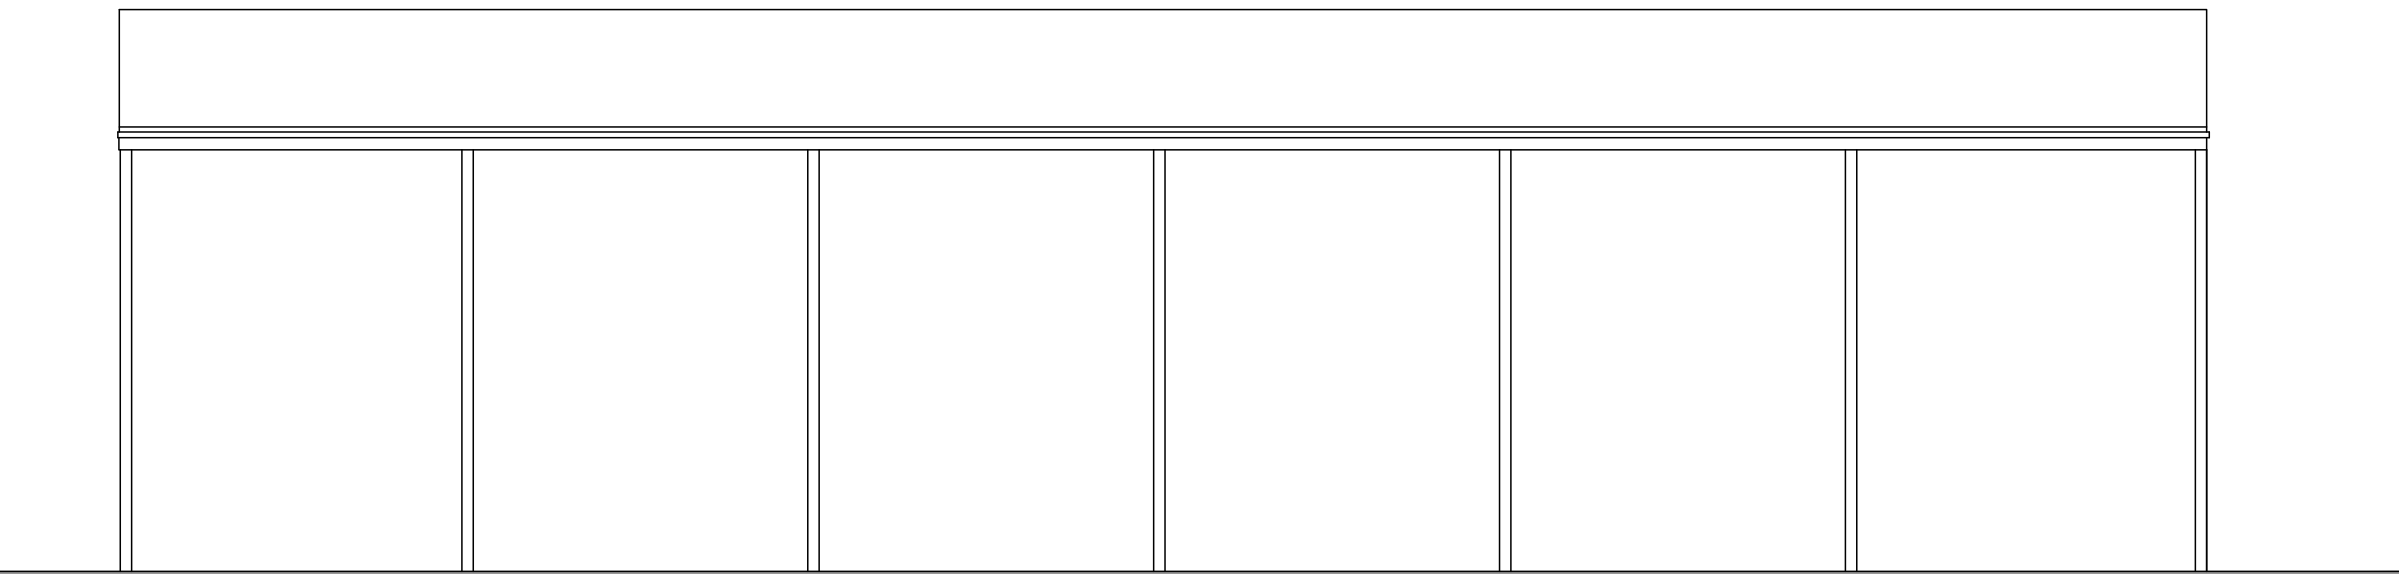


South Elevation 1:100

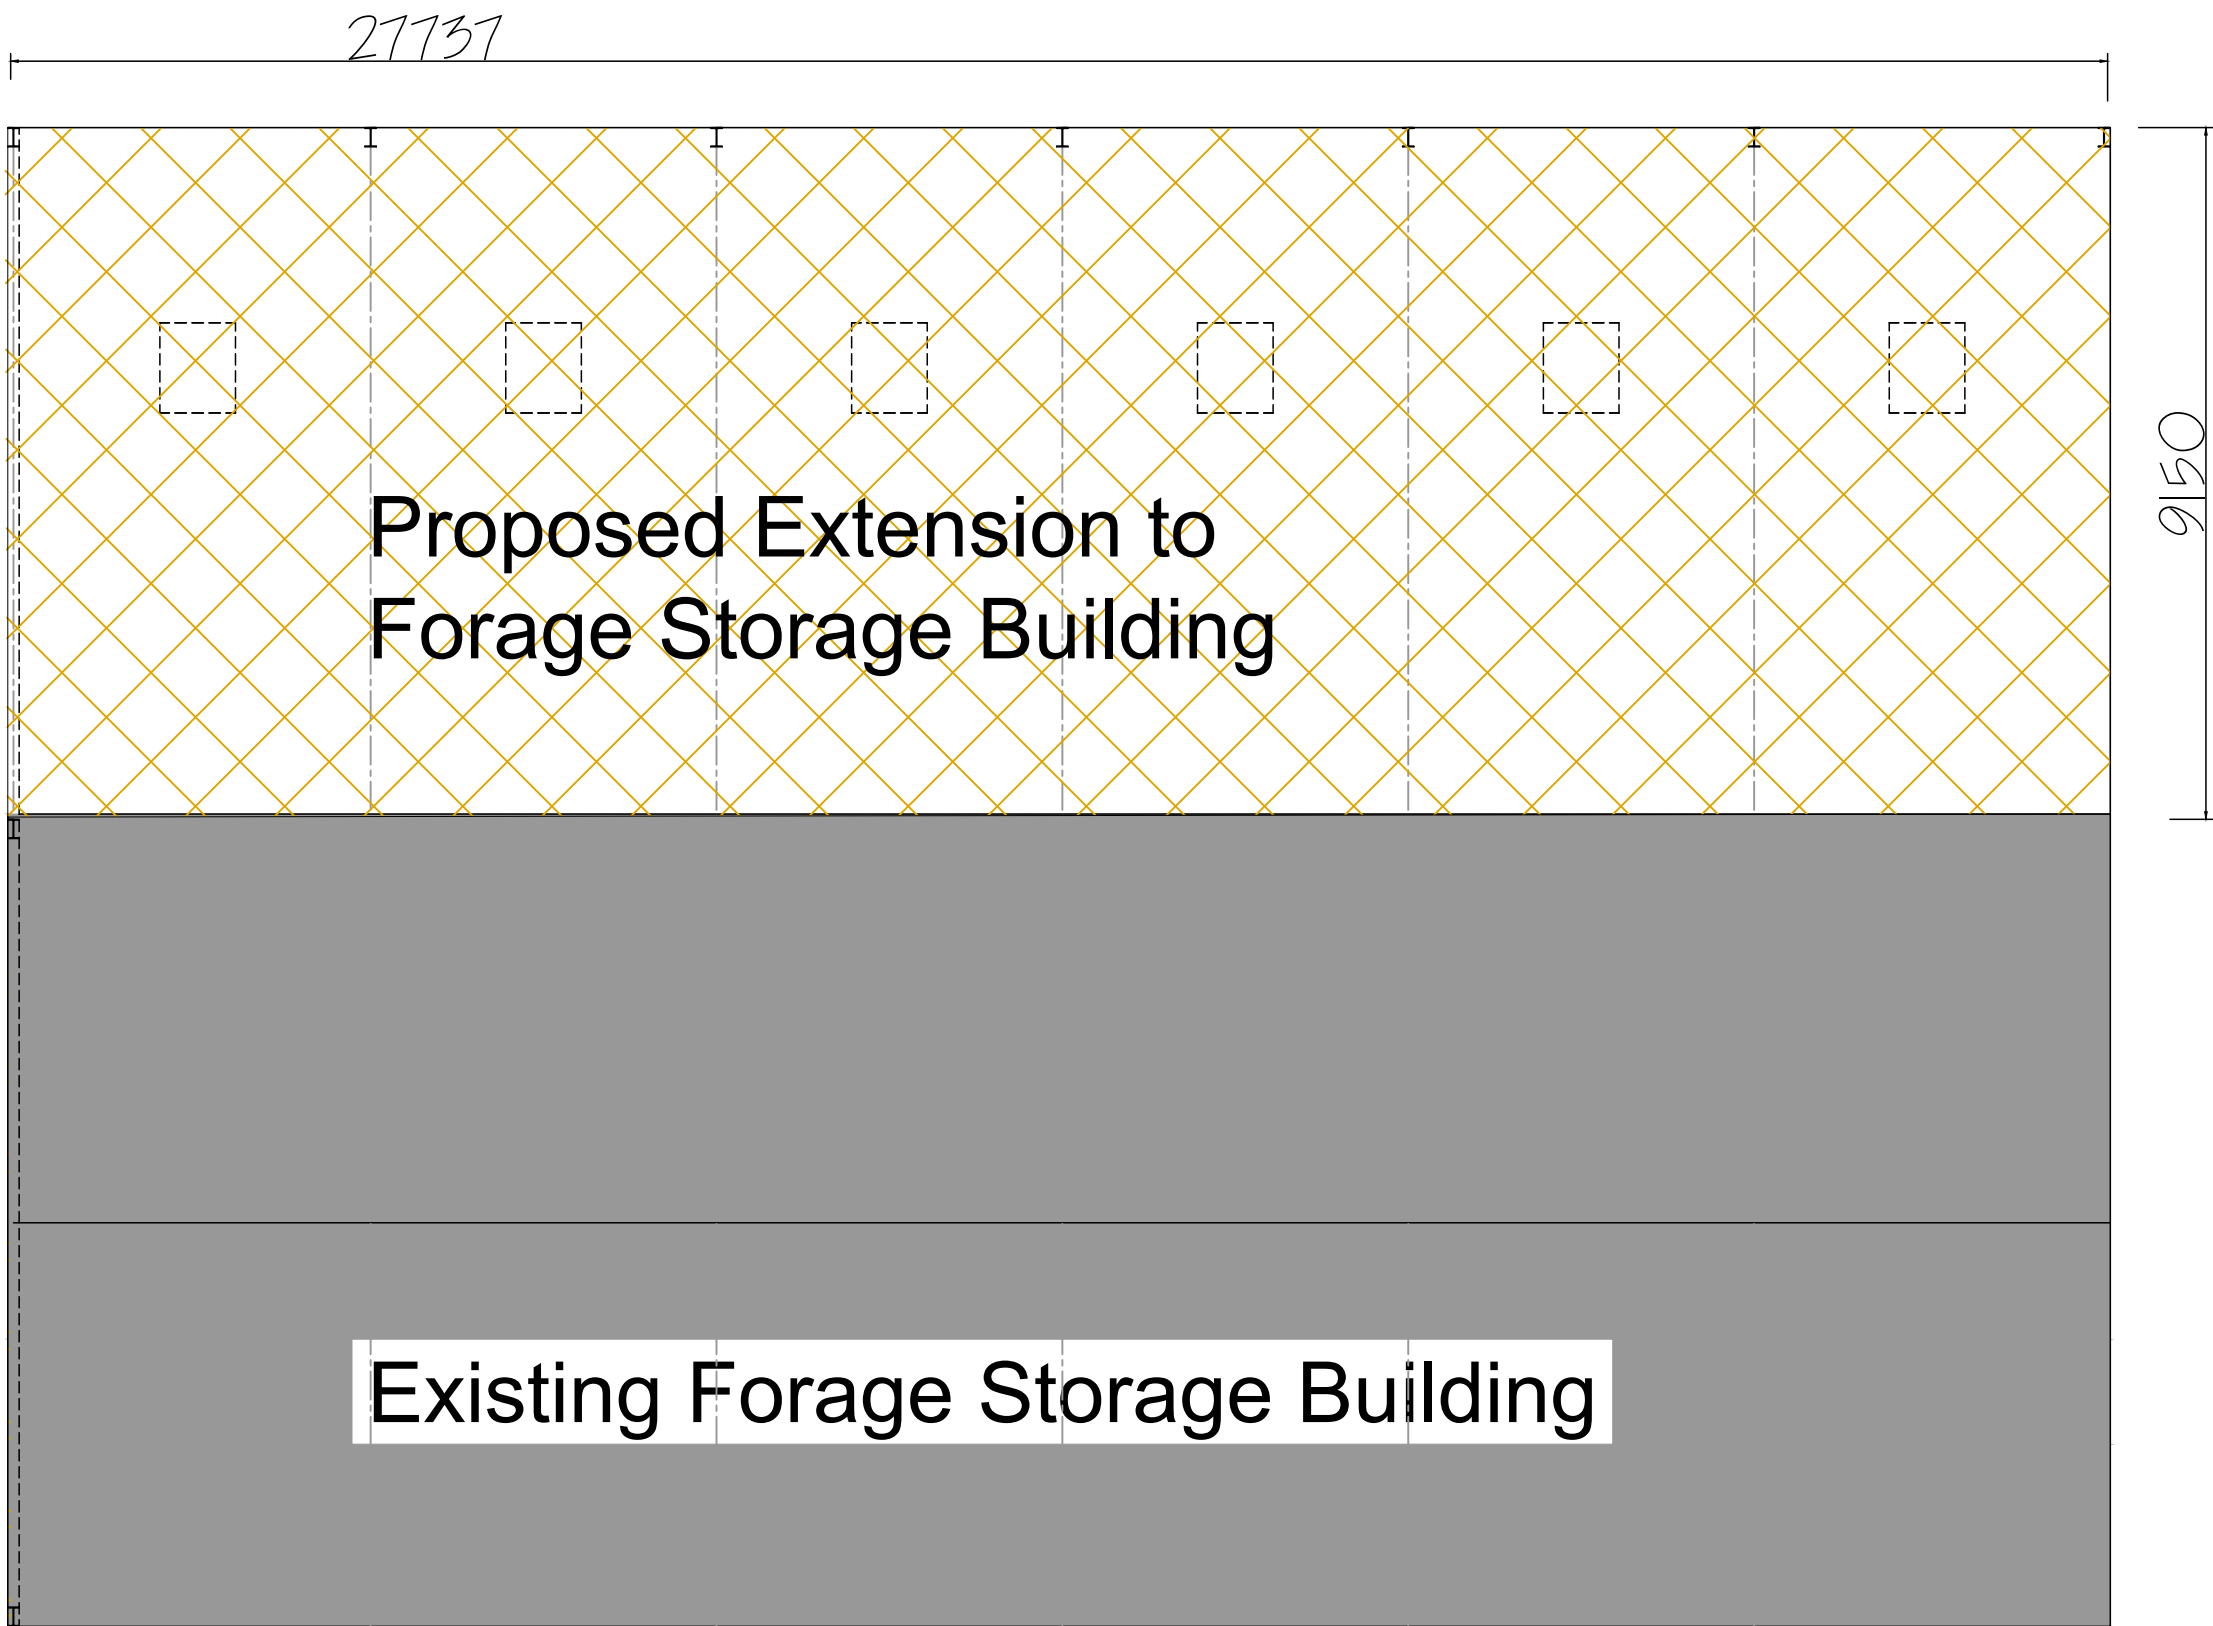


Ground Floor Plan 1:100 @ A1


ROOF
Roof to be finished with cementfibre corrugated
sheets with translucent rooflights
Half round rainwater gutter
STRUCTURE
Steel portal frame with paint finish
FLOOR
Floor to be constructed with concrete

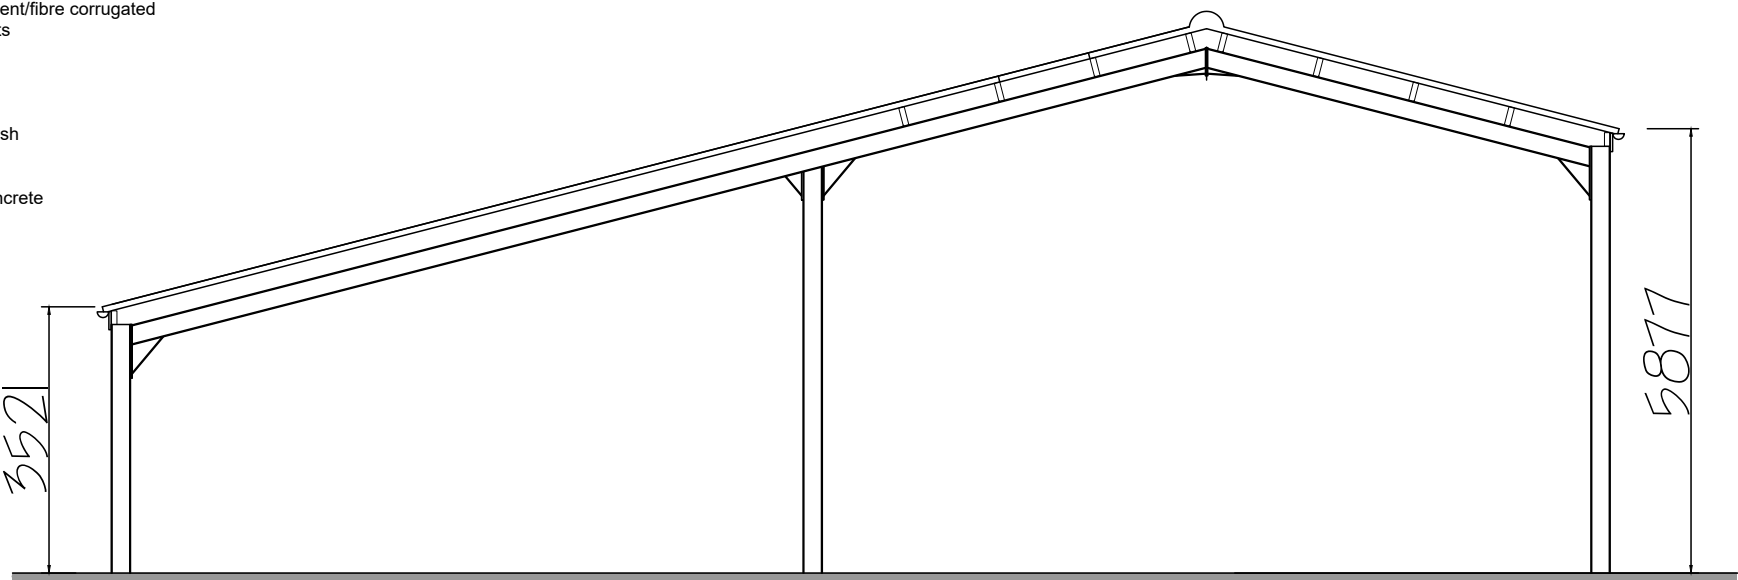

West Elevation 1:100

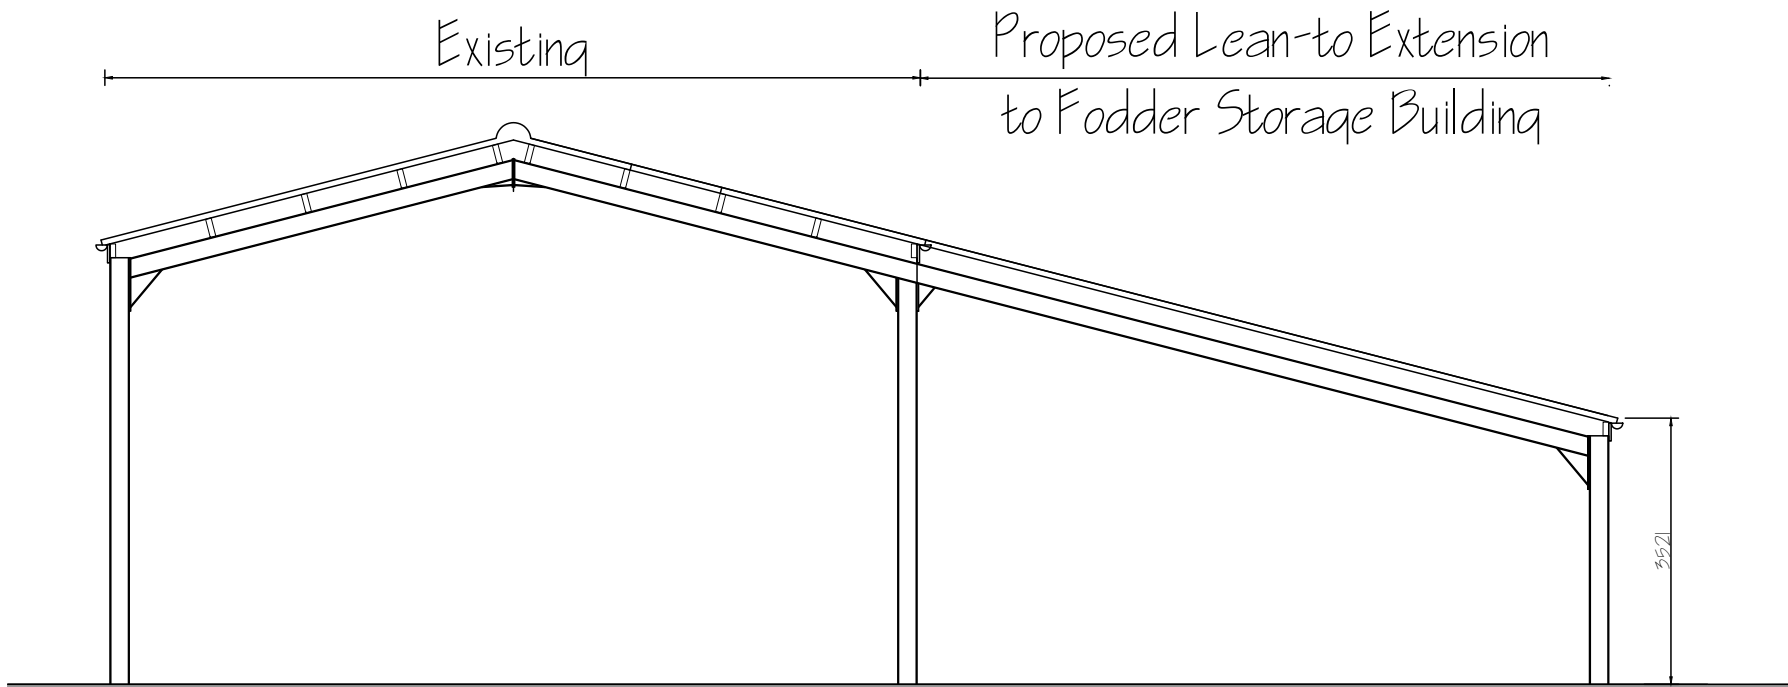

East Elevation 1:100

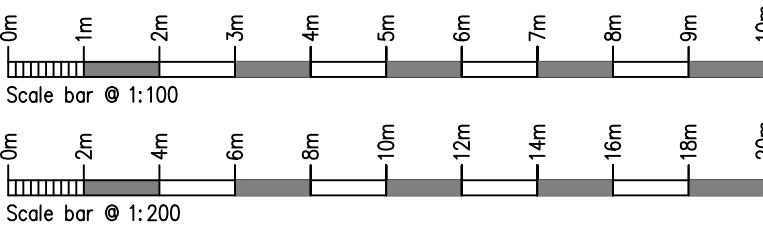

Rev.	Drawn	Comments	Date

MAC
ARCHITECTURAL DESIGN LTD
Moorland House, 123 Moorland Road, Burslem, ST6 1JD.
T:01782 503302 E:admin@mac-arch.co.uk

Client:
Mr & Mrs J. Bloor

Project:
Proposed Extension to Forage Storage
Building at Overton Farm, Hollington,
Near Tean, Stoke-on-Trent,
Staffordshire. ST10 4HW

Title:
Proposed Plans & Elevations

Status:
Planning.