




North Elevation 1:100

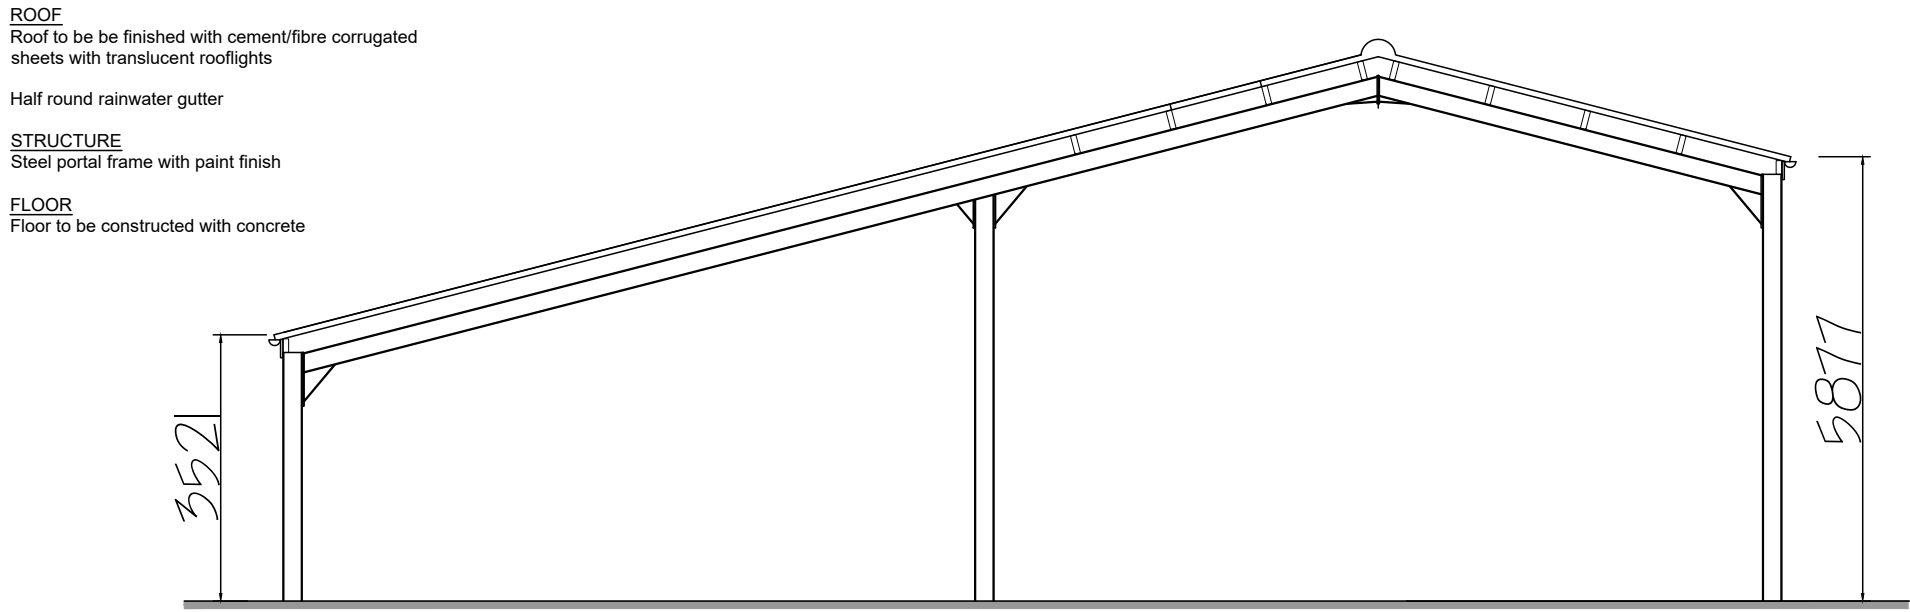


West Elevation 1:100

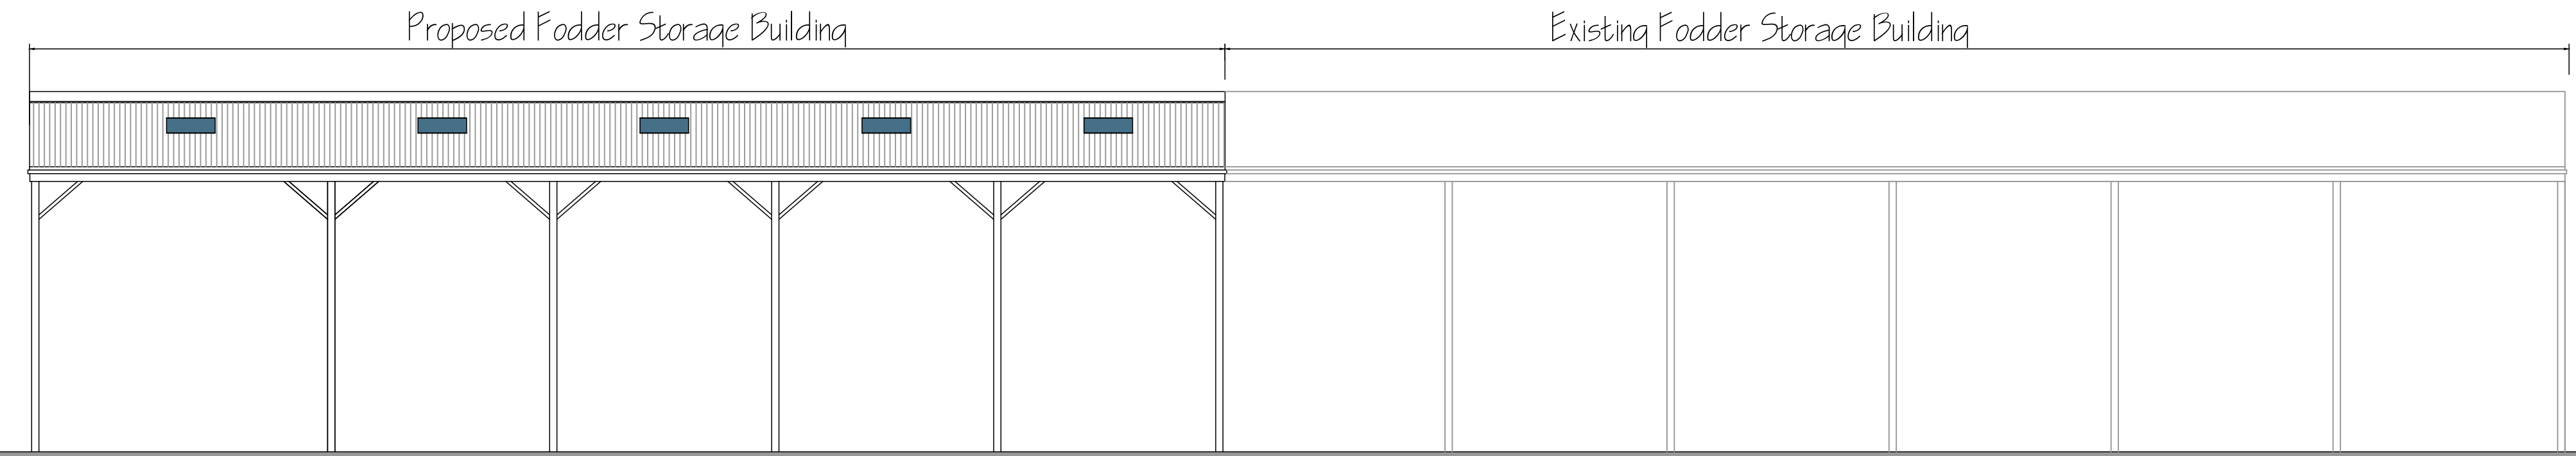


South Elevation 1:100

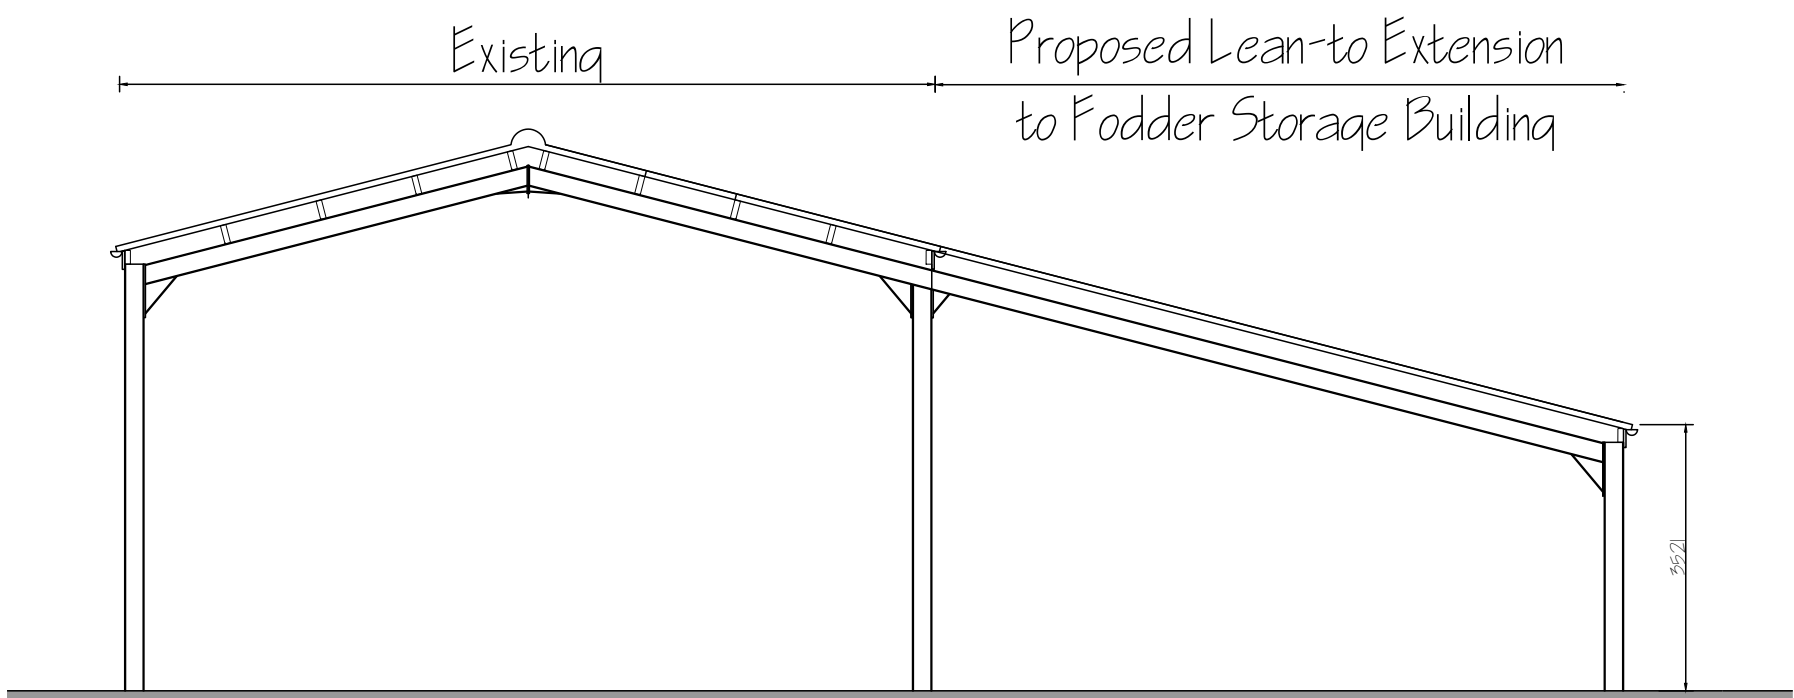

East Elevation 1:100

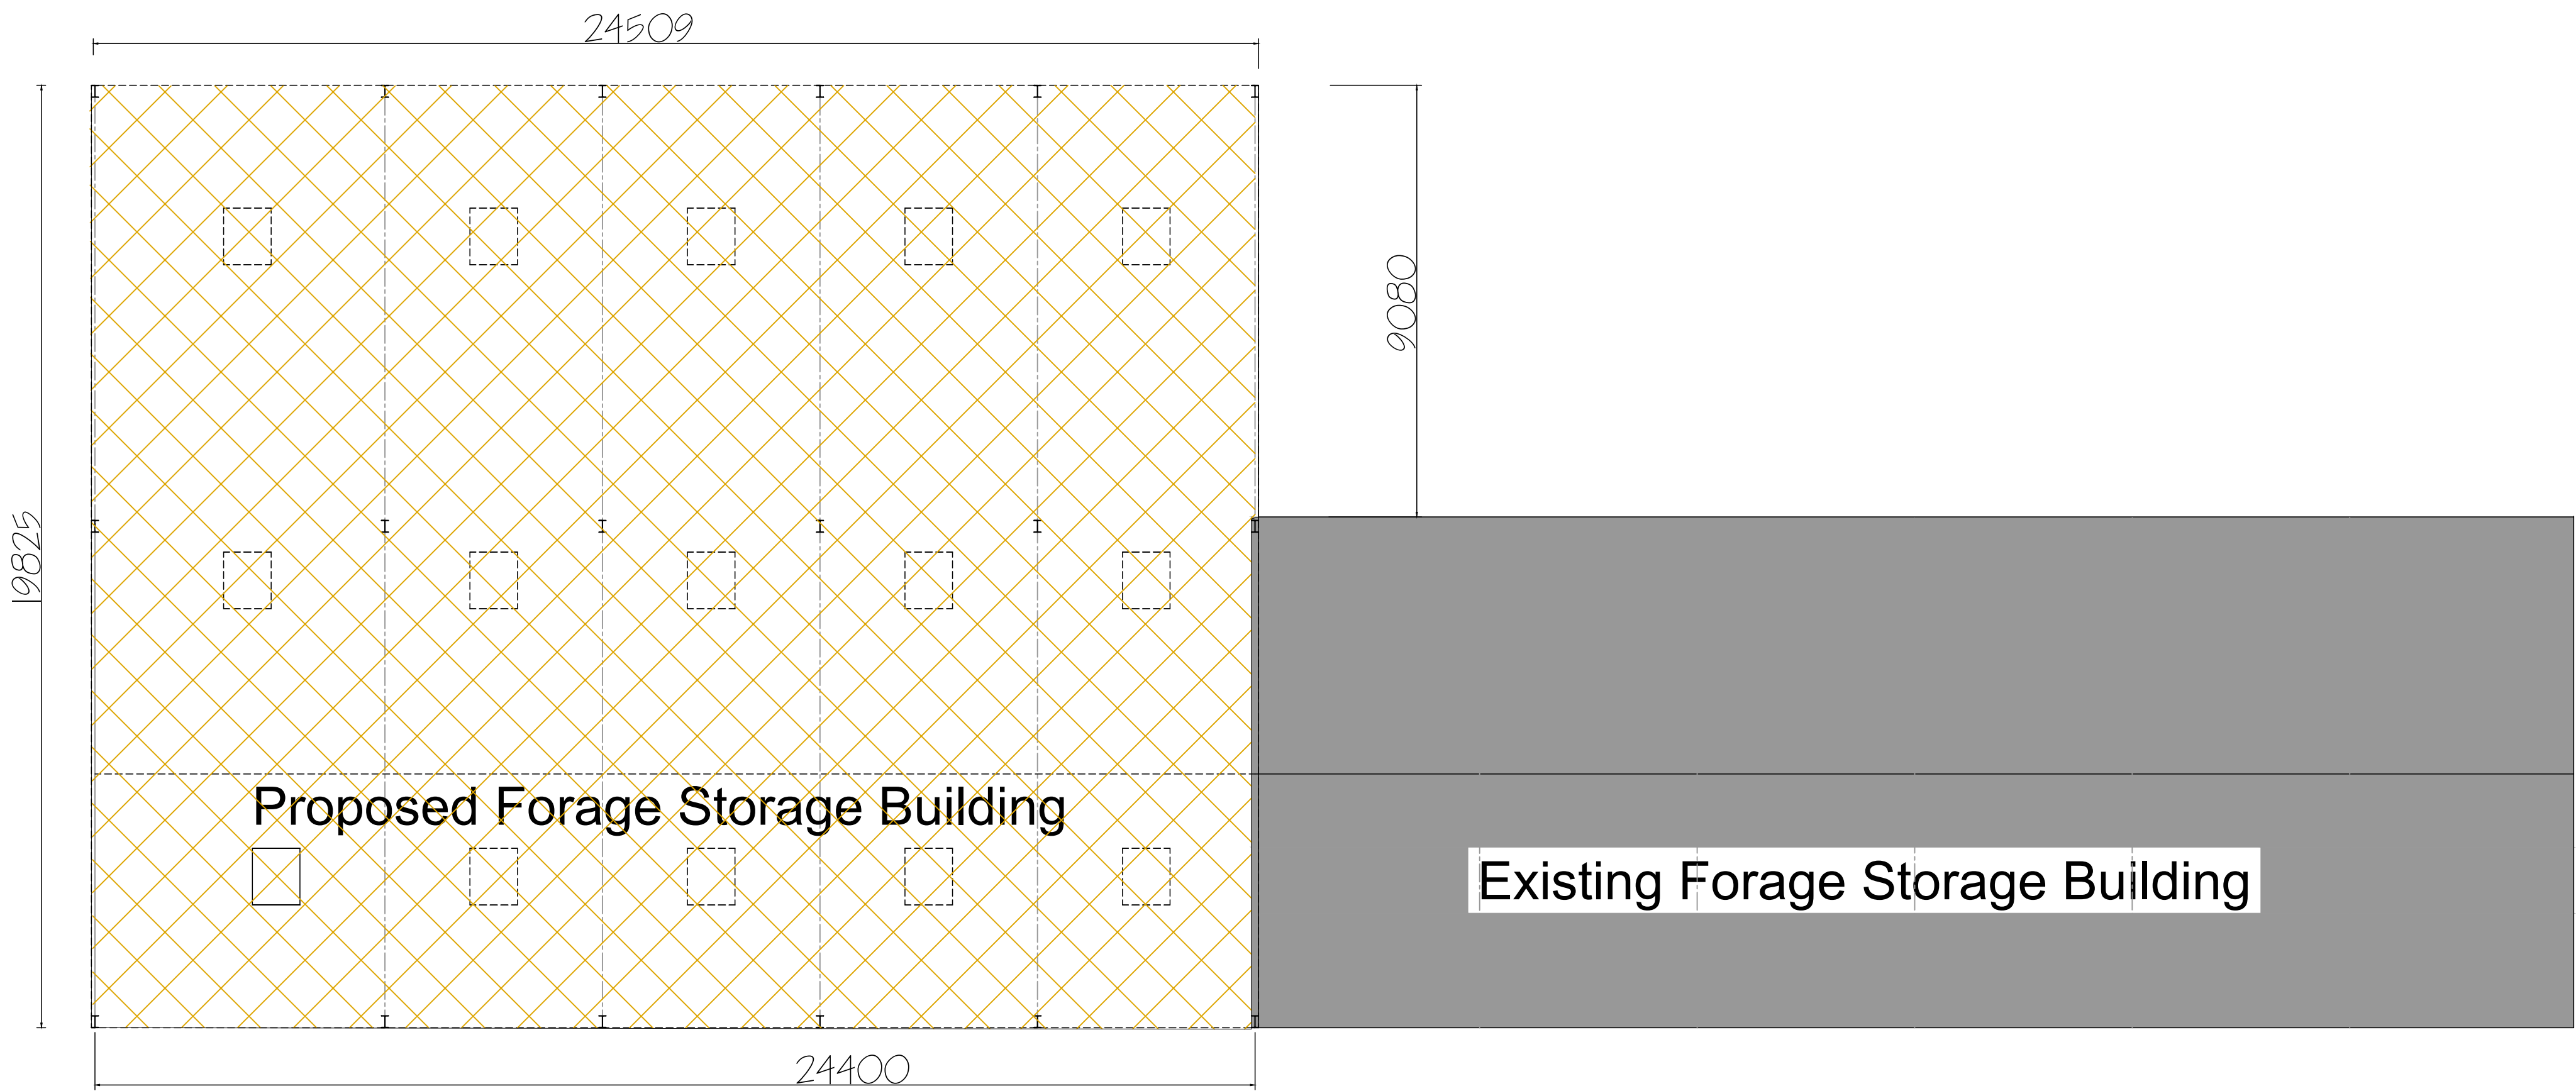

Ground Floor Plan 1:100 @ A1

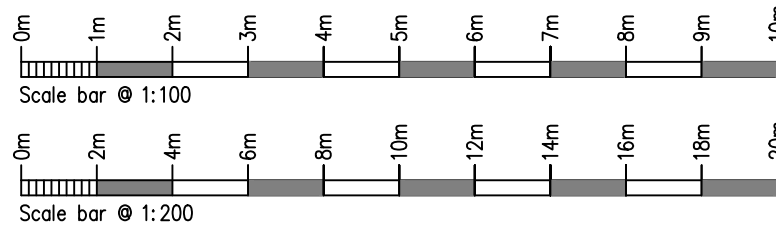

Rev.	Drawn	Comments	Date

MAC
ARCHITECTURAL DESIGN LTD
Moorland House, 123 Moorland Road, Burslem, ST6 1JD.
T:01782 503302 E:admin@mac-arch.co.uk

Client:
Mr & Mrs J. Bloor

Project:
Proposed Extension to Forage Storage Building at Overton Farm, Hollington, Near Tean, Stoke-on-Trent, Staffordshire. ST10 4HW

Title:
Proposed Plans & Elevations

Status:
Planning.