






FRONT ELEVATION N.E.

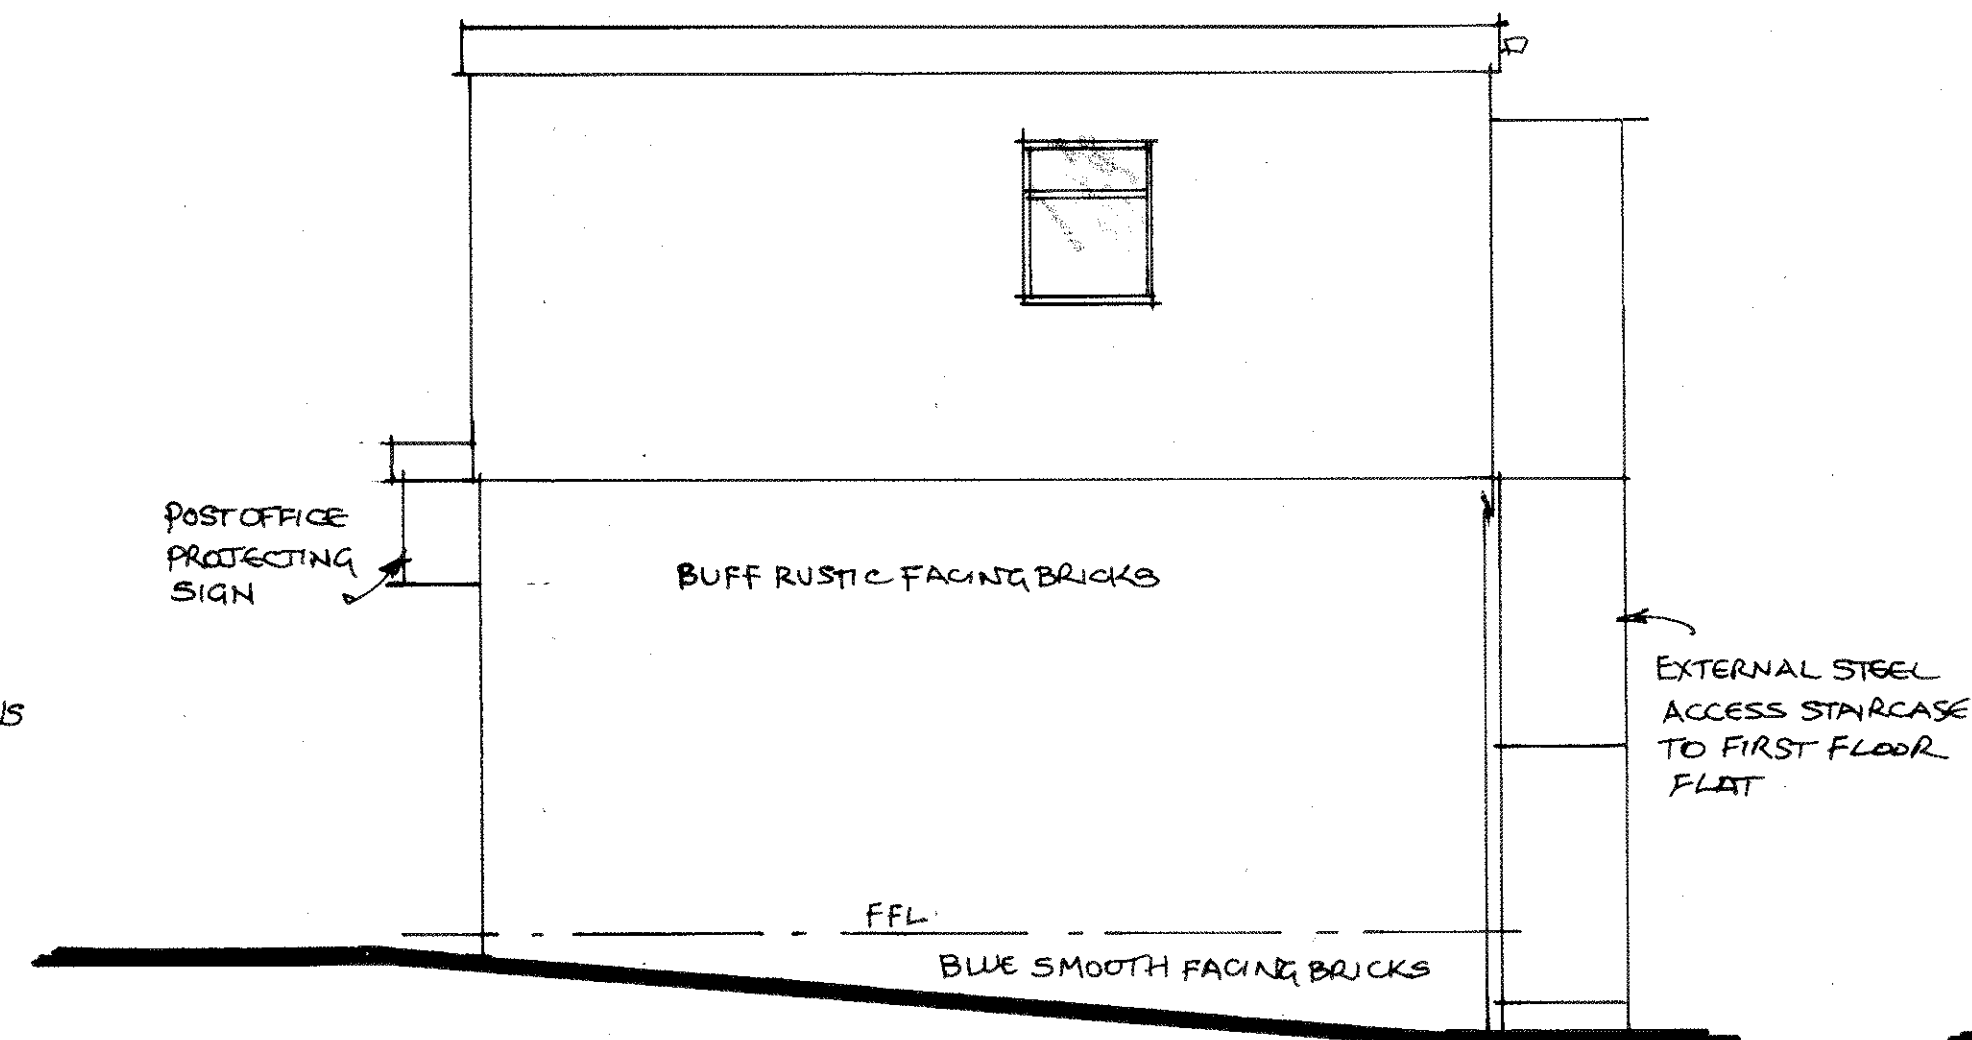


SIDE ELEVATION N.W.

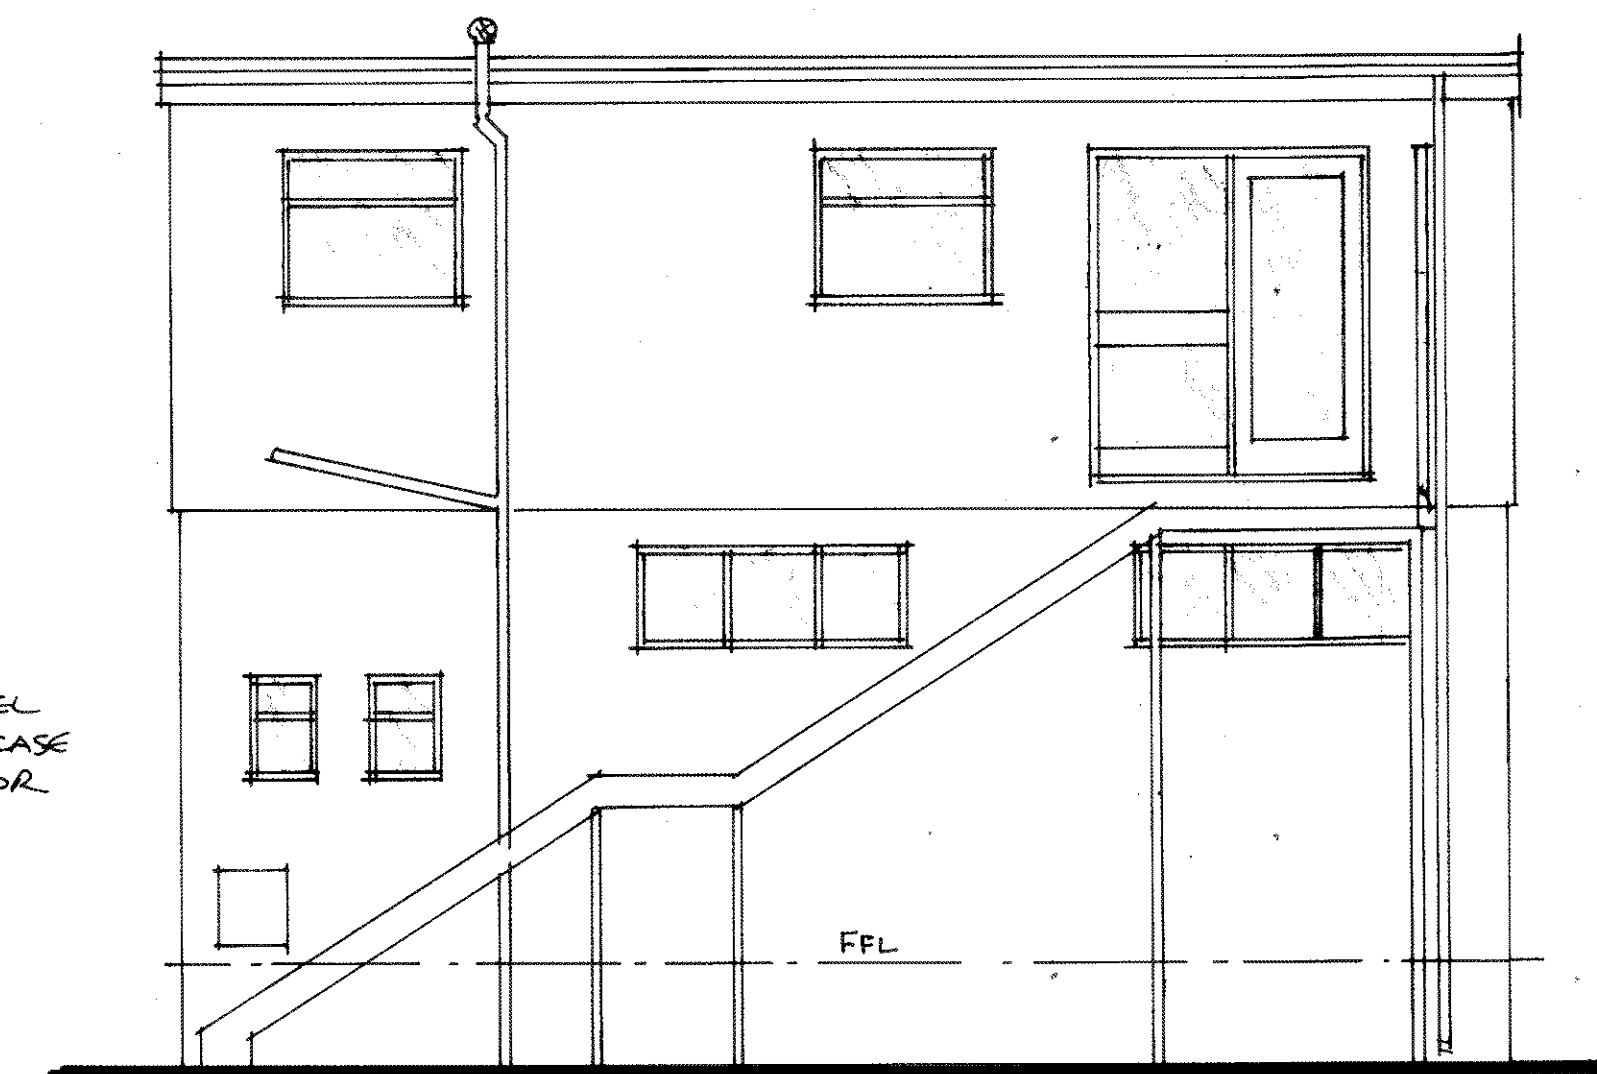

REAR ELEVATION S.W.

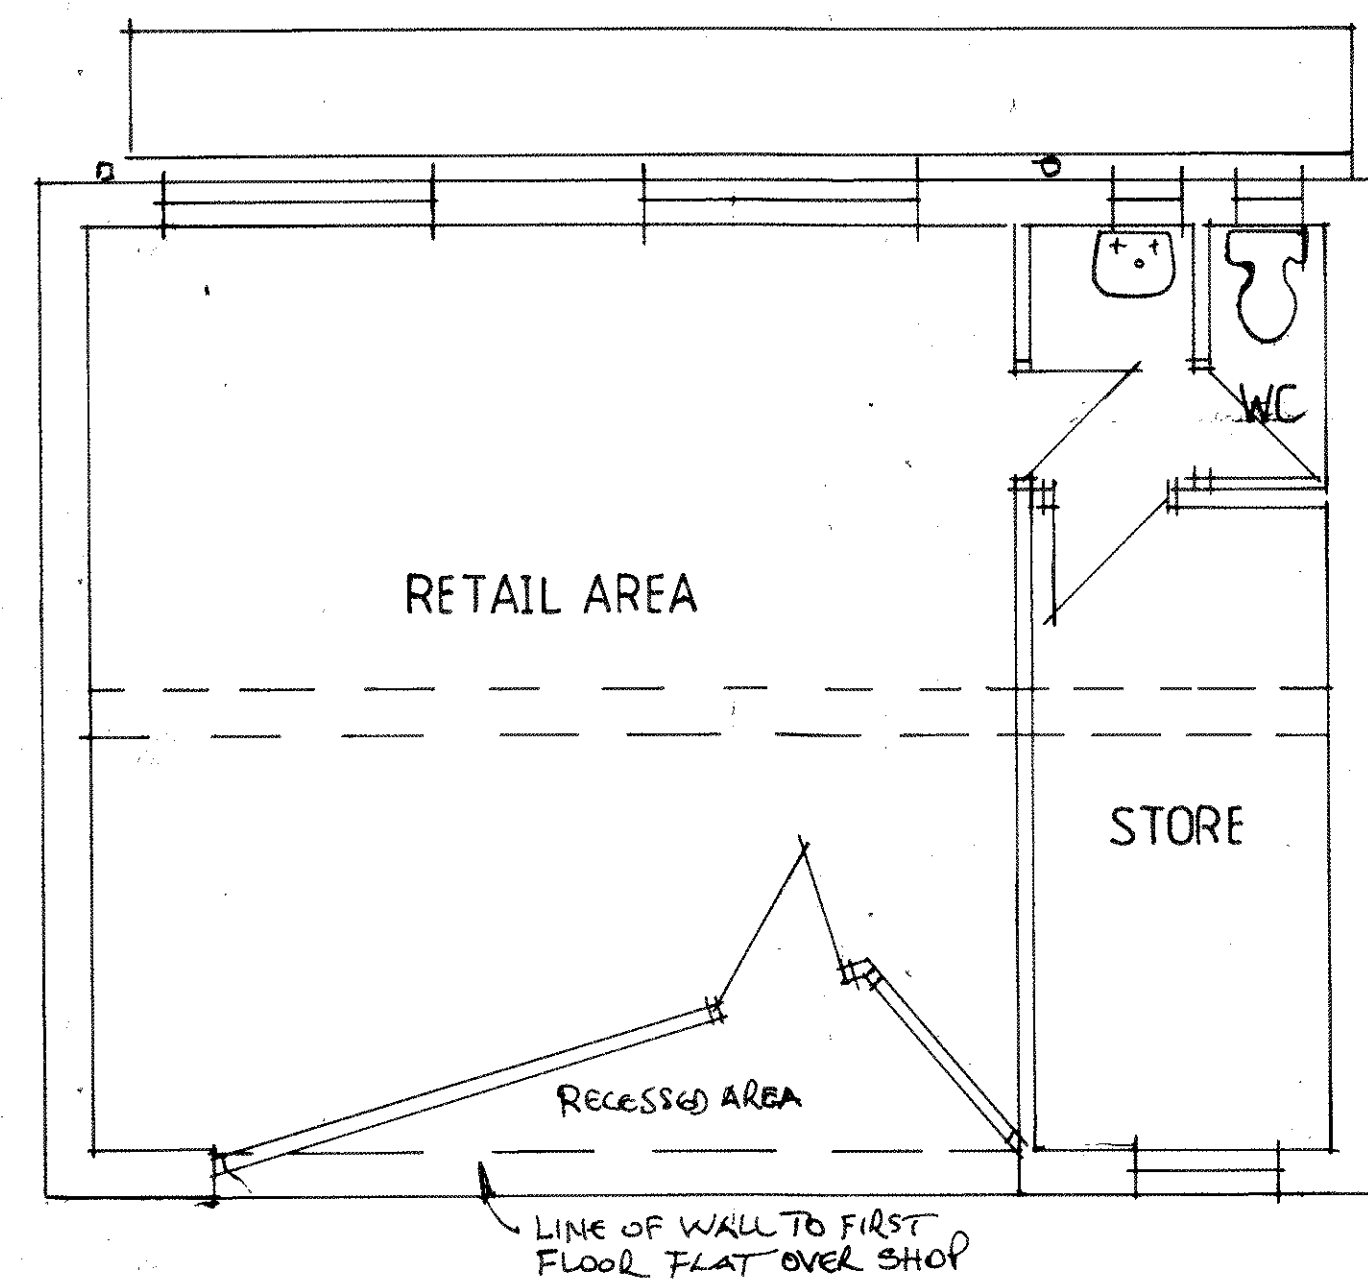

GROUND FLOOR PLAN

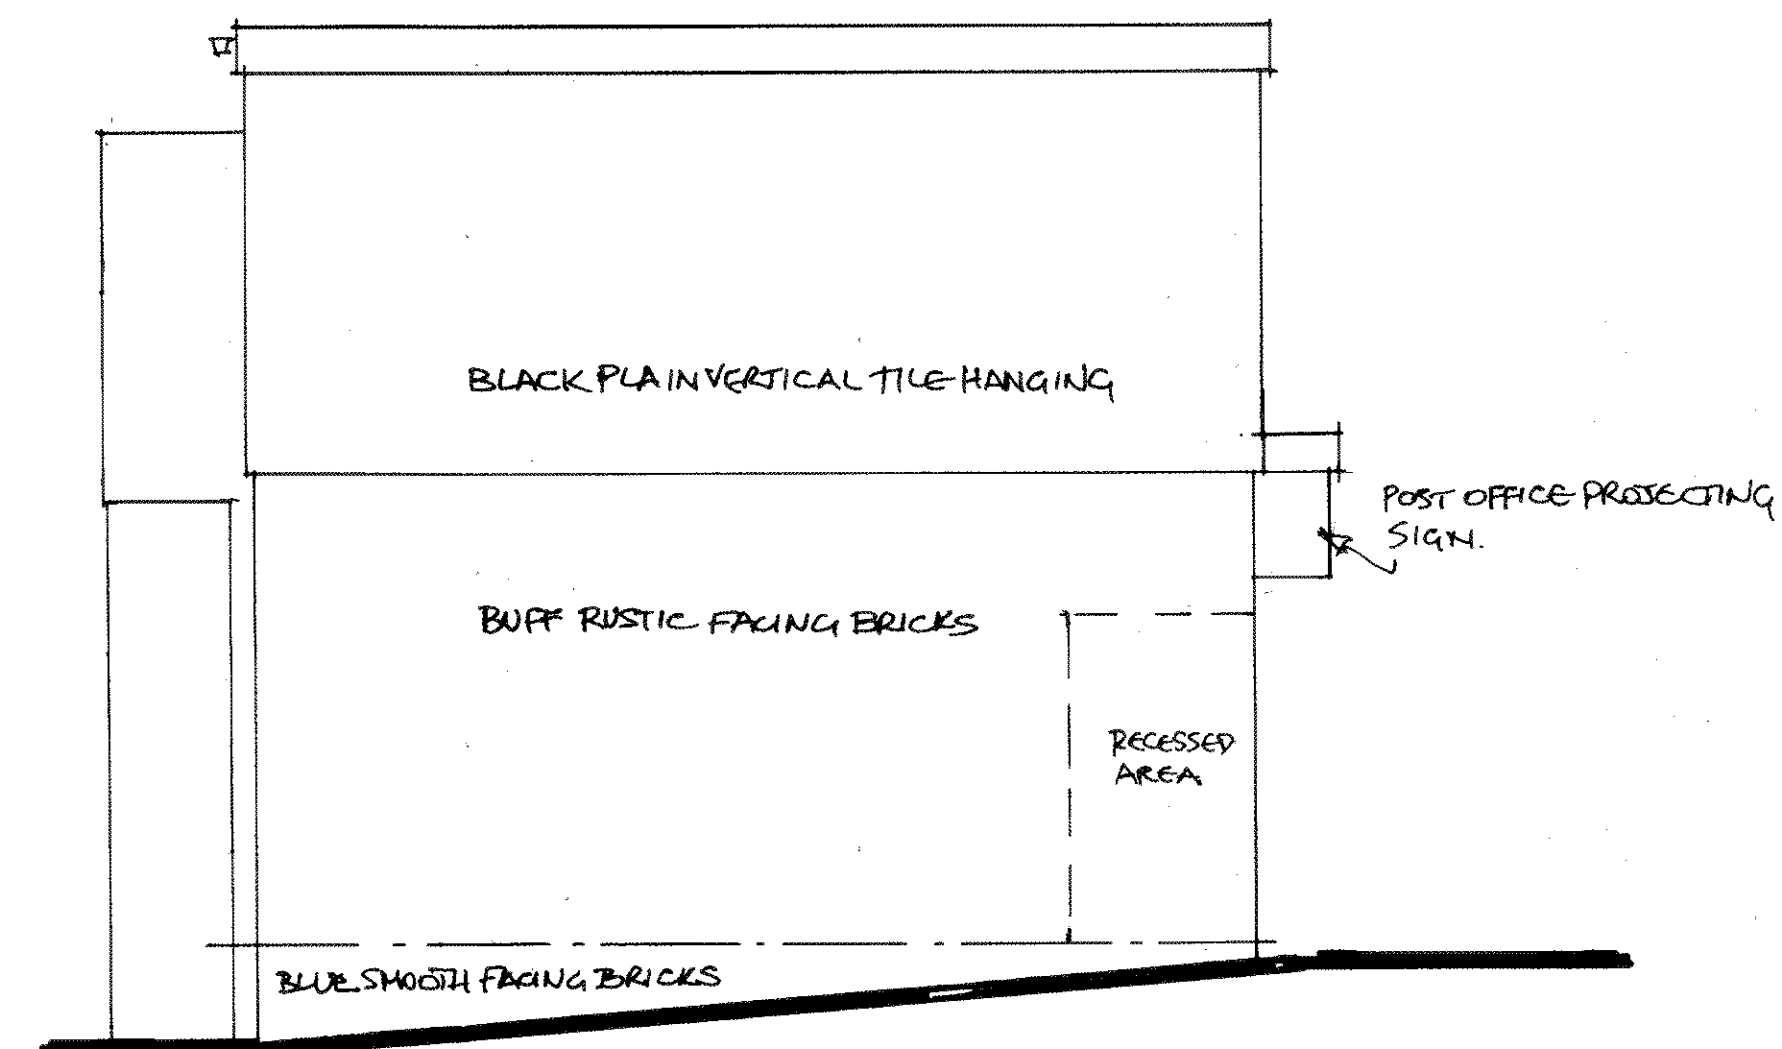

SIDE ELEVATION S.E.

TUDOR

BUILDING DESIGN AND SURVEYING SERVICES

36 LINNBURN ROAD

MEIR HAY

STOKE-ON-TRENT ST3 5RW

Project Description:

Single Storey Front Extension to Caverswall Village Store at
55 School Lane, Caverswall, Stoke-on-Trent, Staffs. ST11. 9EN.

Client: Mr. S. Pratheesh

Date: 27/03/2021

Scale: 1-50

Drawing: Existing Plan and Elevations.

DRWG. No. T - 74 - 002 Revision

Revision